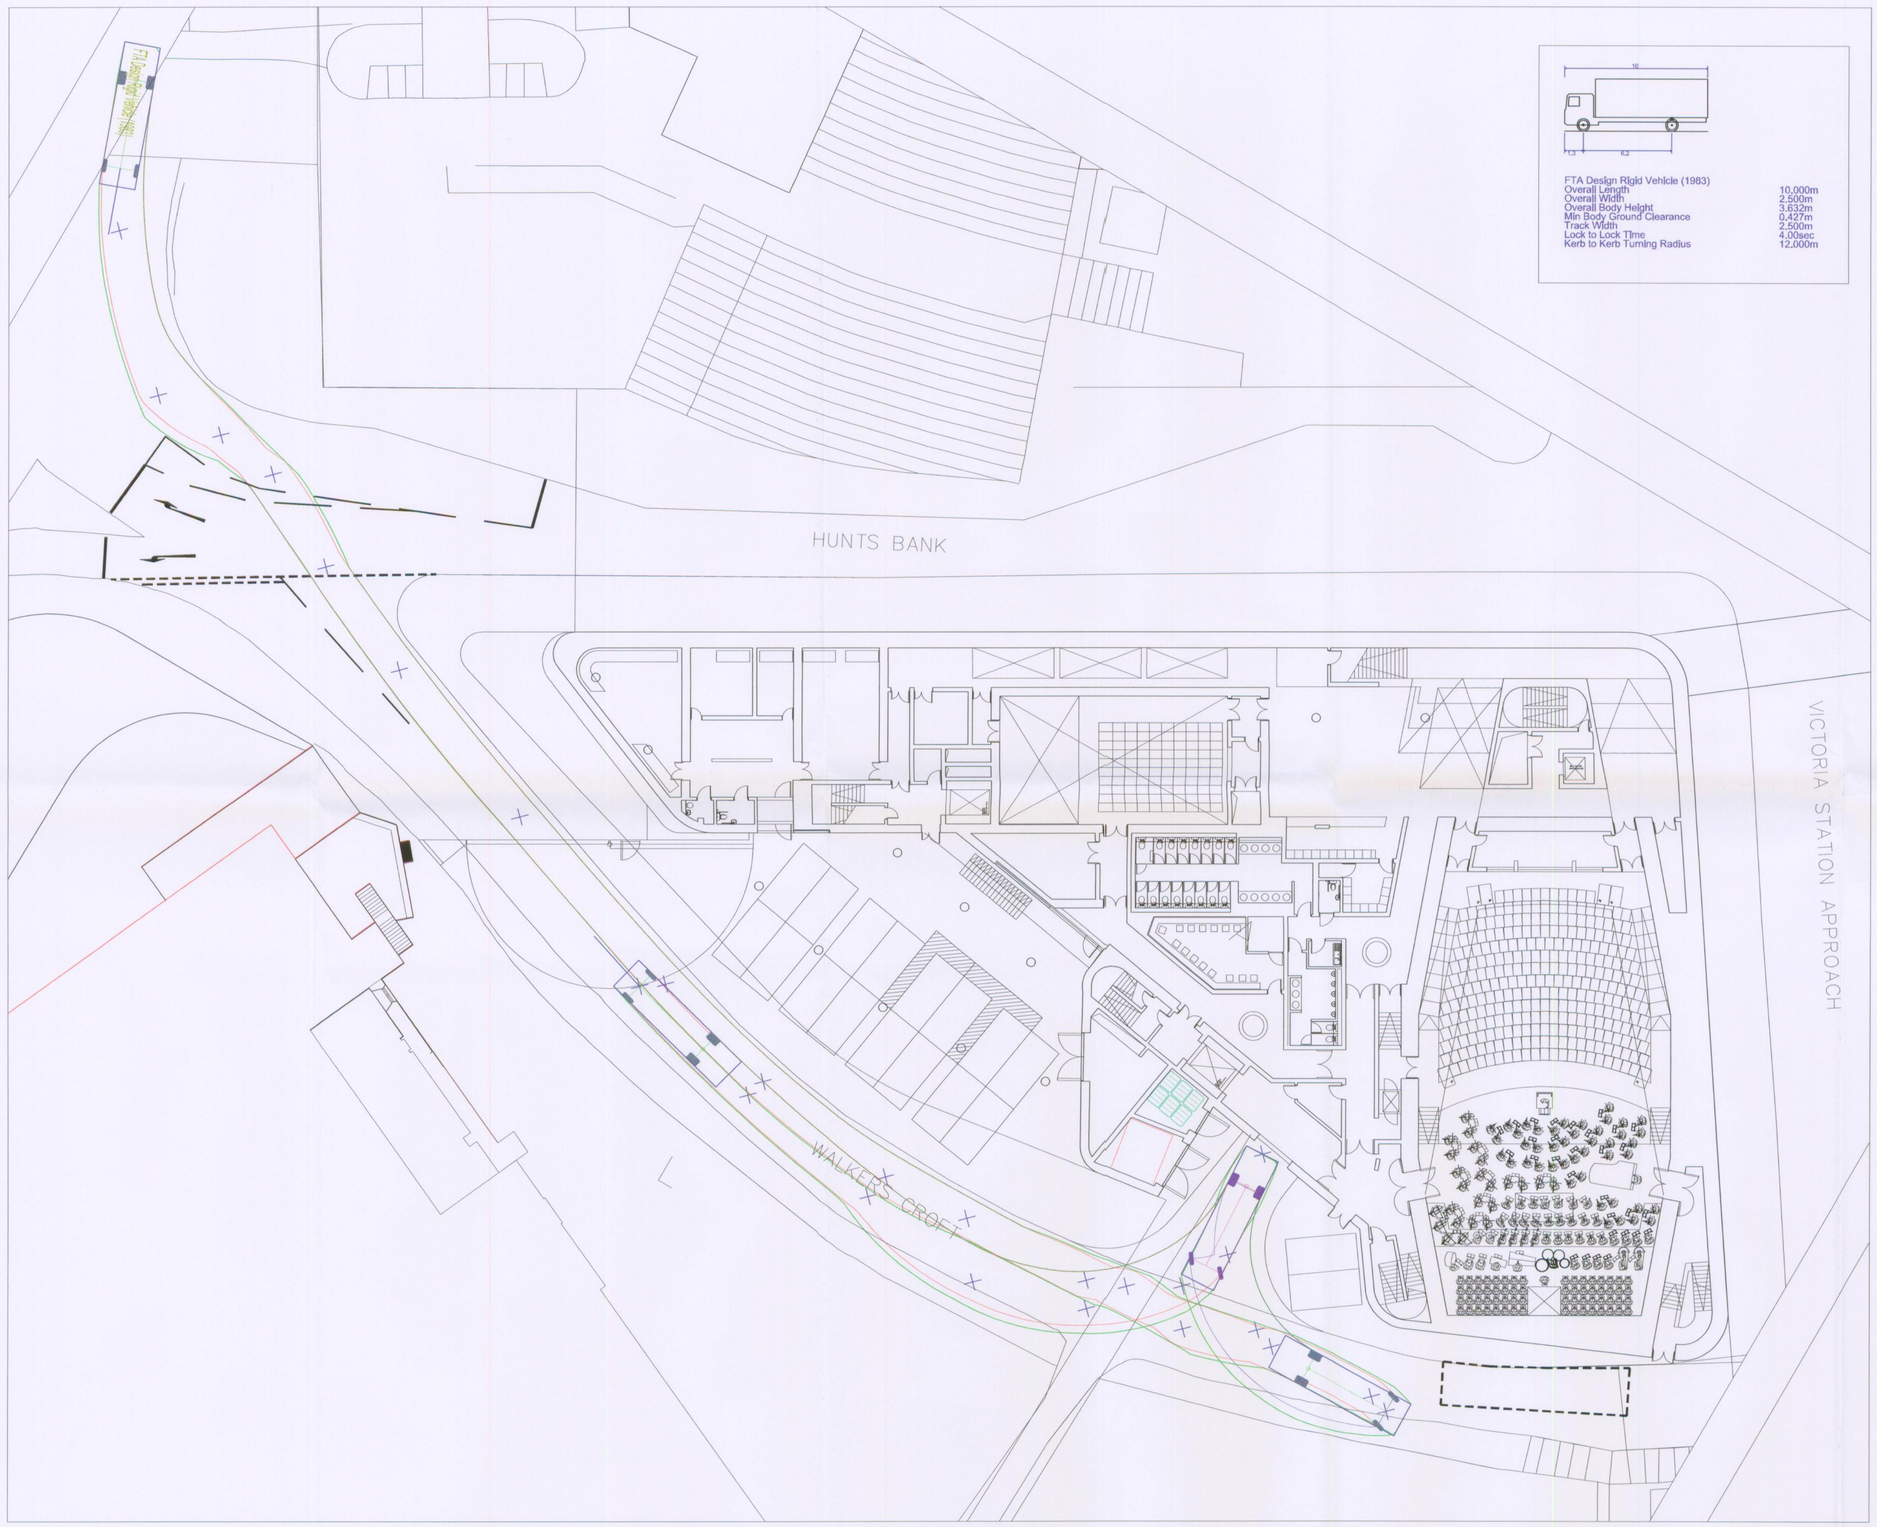

FTA Design Rigid Vehicle (1983)

Overall Length	10.000m
Overall Width	2.500m
Overall Body Height	3.632m
Min Body Ground Clearance	0.427m
Track Width	2.500m
Lock to Lock Time	4.00sec
Kerb to Kerb Turning Radius	12.000m

NOTES

PLANNING
ACKD
REPLIED
RCD 26 APR 2007

No	DATE	DRAWN BY	CHECKED BY	AMENDMENT

DRAWING STATUS
PRELIMINARY ISSUE

SKM
Alberton House
St Mary's Parsonage
Manchester
M3 2WJ
Telephone: (+44) 0161 833 4883
Facsimile: (+44) 0161 833 4761

CLIENT
CHETHAM'S SCHOOL OF MUSIC

PROJECT
CHETHAM'S SCHOOL OF MUSIC
SCHOOL EXTENSION

DRAWN BY IB 19/04/07 | CHECKED BY LS

TITLE
SITE ACCESS, WALKERS CROFT
SWEPT PATH ANALYSIS
Large Rigid HGV

SCALE 1:200@A1 | DRAWING No EU00451-skm01 | AMDT e

© SINCLAIR KNIGHT MERZ (EUROPE) Ltd A1