

SITE LOCATION
(Scale 1:50000)

Ordnance Survey map extract
based upon Landranger map series
with the permission of the controller of
Her Majesty's Stationery Office
Mono Consultants Limited licence no. ES100017753
Crown copyright.



SITE PHOTOGRAPH

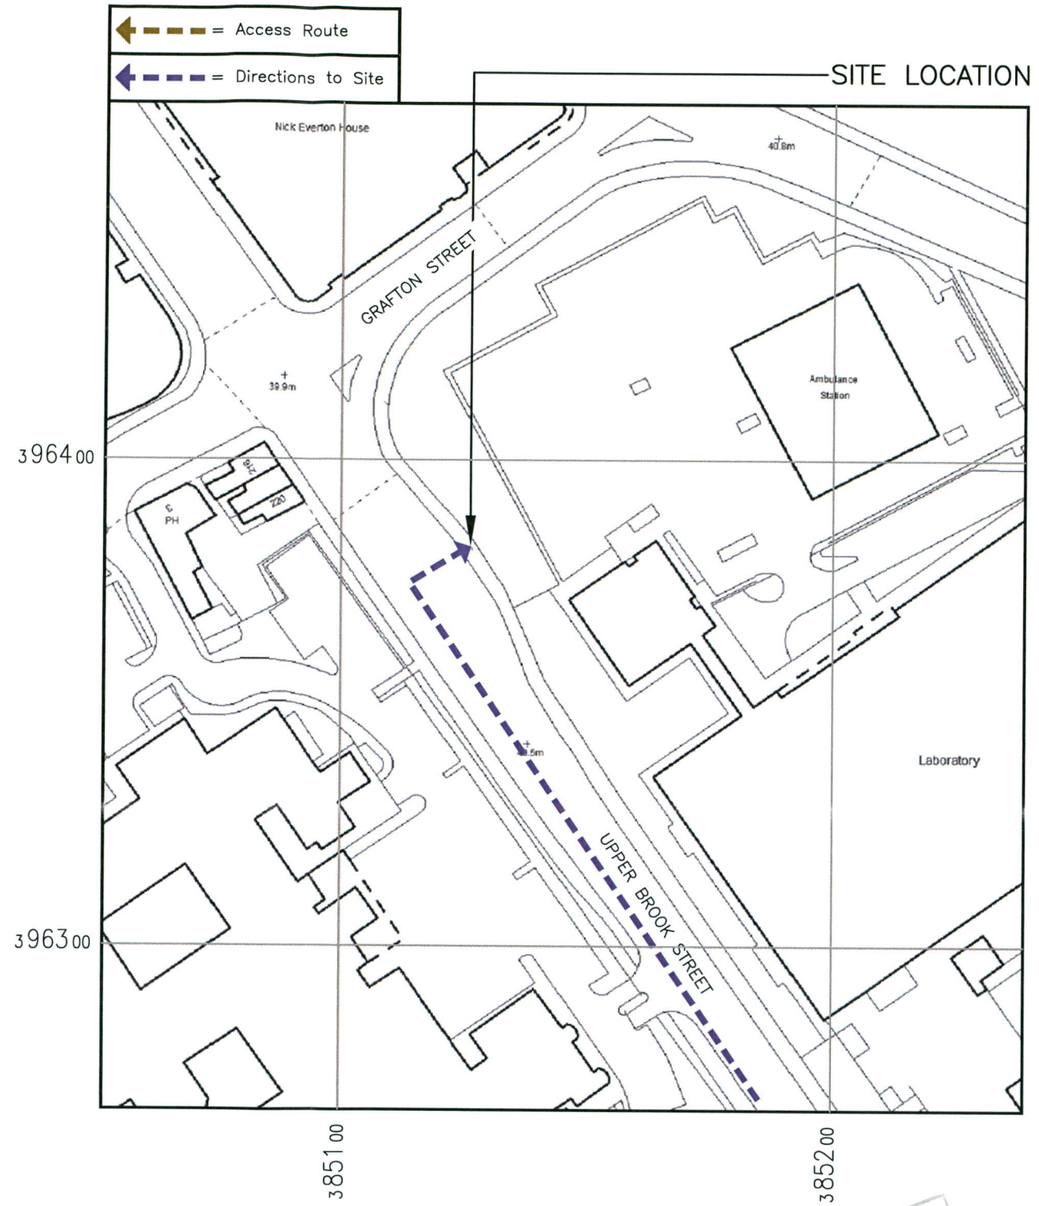

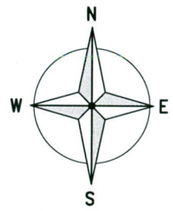

DETAILED SITE LOCATION
(Scale 1:1250)

Based upon Ordnance Survey map extract
with the permission of the Controller of
Her Majesty's Stationery Office.
Crown copyright.
Mono Consultants Limited licence no. ES100017753
Promap licence no. A152065A0001

PLANNING AND BUILDING CONTROL
17 SEP 2013

Notes:
1 ALL DIMENSIONS ARE IN MM UNLESS NOTED OTHERWISE

N.G.R.	E: 385128	N: 396380

DIRECTIONS
HEAD EAST ON A57(M)/MANCUNIAN WAY (ELEVATED ROAD). TAKE THE RAMP TO MANCUNIAN WAY. TURN LEFT AT MANCUNIAN WAY. TURN LEFT AT A34/BROOK ST. CONTINUE TO FOLLOW A34. DESTINATION WILL BE ON THE RIGHT

REV	MODIFICATION	BY	CH	DATE
A	Issued for Approval	SPD	SH	20.08.13

mono
MONO CONSULTANTS LIMITED
No. 58 Cygnet Court
Timothy's Bridge Road
Stratford-upon-Avon
Warwickshire
CV37 9NW
t. 44 (0)1789 206500
f. 44 (0)1789 206529
www.monoconsultants.com

CTIL

Cell Name	Opt
UPPER BROOK STREET	A

Cell ID No

CTIL	Host	Sharer
130092	(VF) 79295	(TEF) 044908

Site Address / Contact Details

UPPER BROOK STREET
MANCHESTER
M13 0HL

Drawing Title: SITE LOCATION MAPS

Purpose of issue: PLANNING

Drawing Number: 100

Scale:	Drawn:	Date:	Issue:
As Shown	SPD	20.08.13	A

Checked:	Date:	Approved:	Date:
SH	20.08.13	DS	20.08.13