
© This drawing and the ideas and building works depicted are the copyright of IOM DESIGN ltd and may not be used copied or amended without written permission

All dimensions are to be checked by client. Any discrepancies are to be reported to the Architect. This drawing to be Read in Conjunction with all associated Architects or Consultants Details & Specifications. This drawing is for illustrative purposes only and does not form part of any contract.

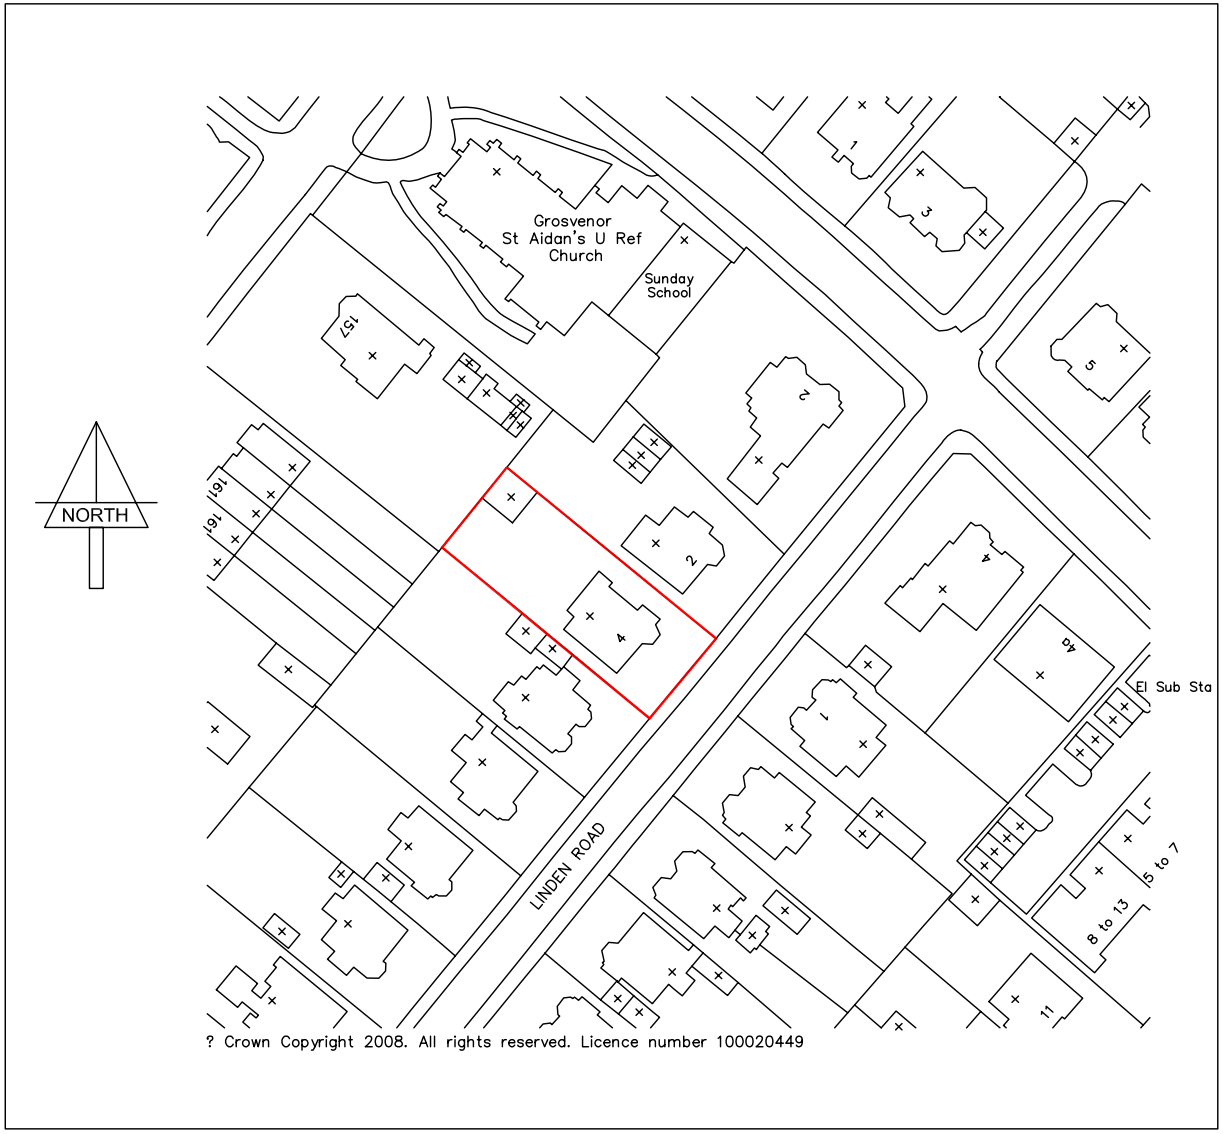

DATE	REVISION	BY	No
19.05.08	ISSUED FOR PLANNING APPROVAL	FEM	A

JOB TITLE

PROPOSED EXTENSION TO 4 LINDEN ROAD, DIDSBURY

DRAWING TITLE

SITE LOCATION PLAN

DRAWN BY	DATE DRAWN
IOM DESIGN LTD	MAY 2008
JOB NO. 0821 /	DWG NO. PLANNING - 03
SCALE 1:1250 at A3	REV A