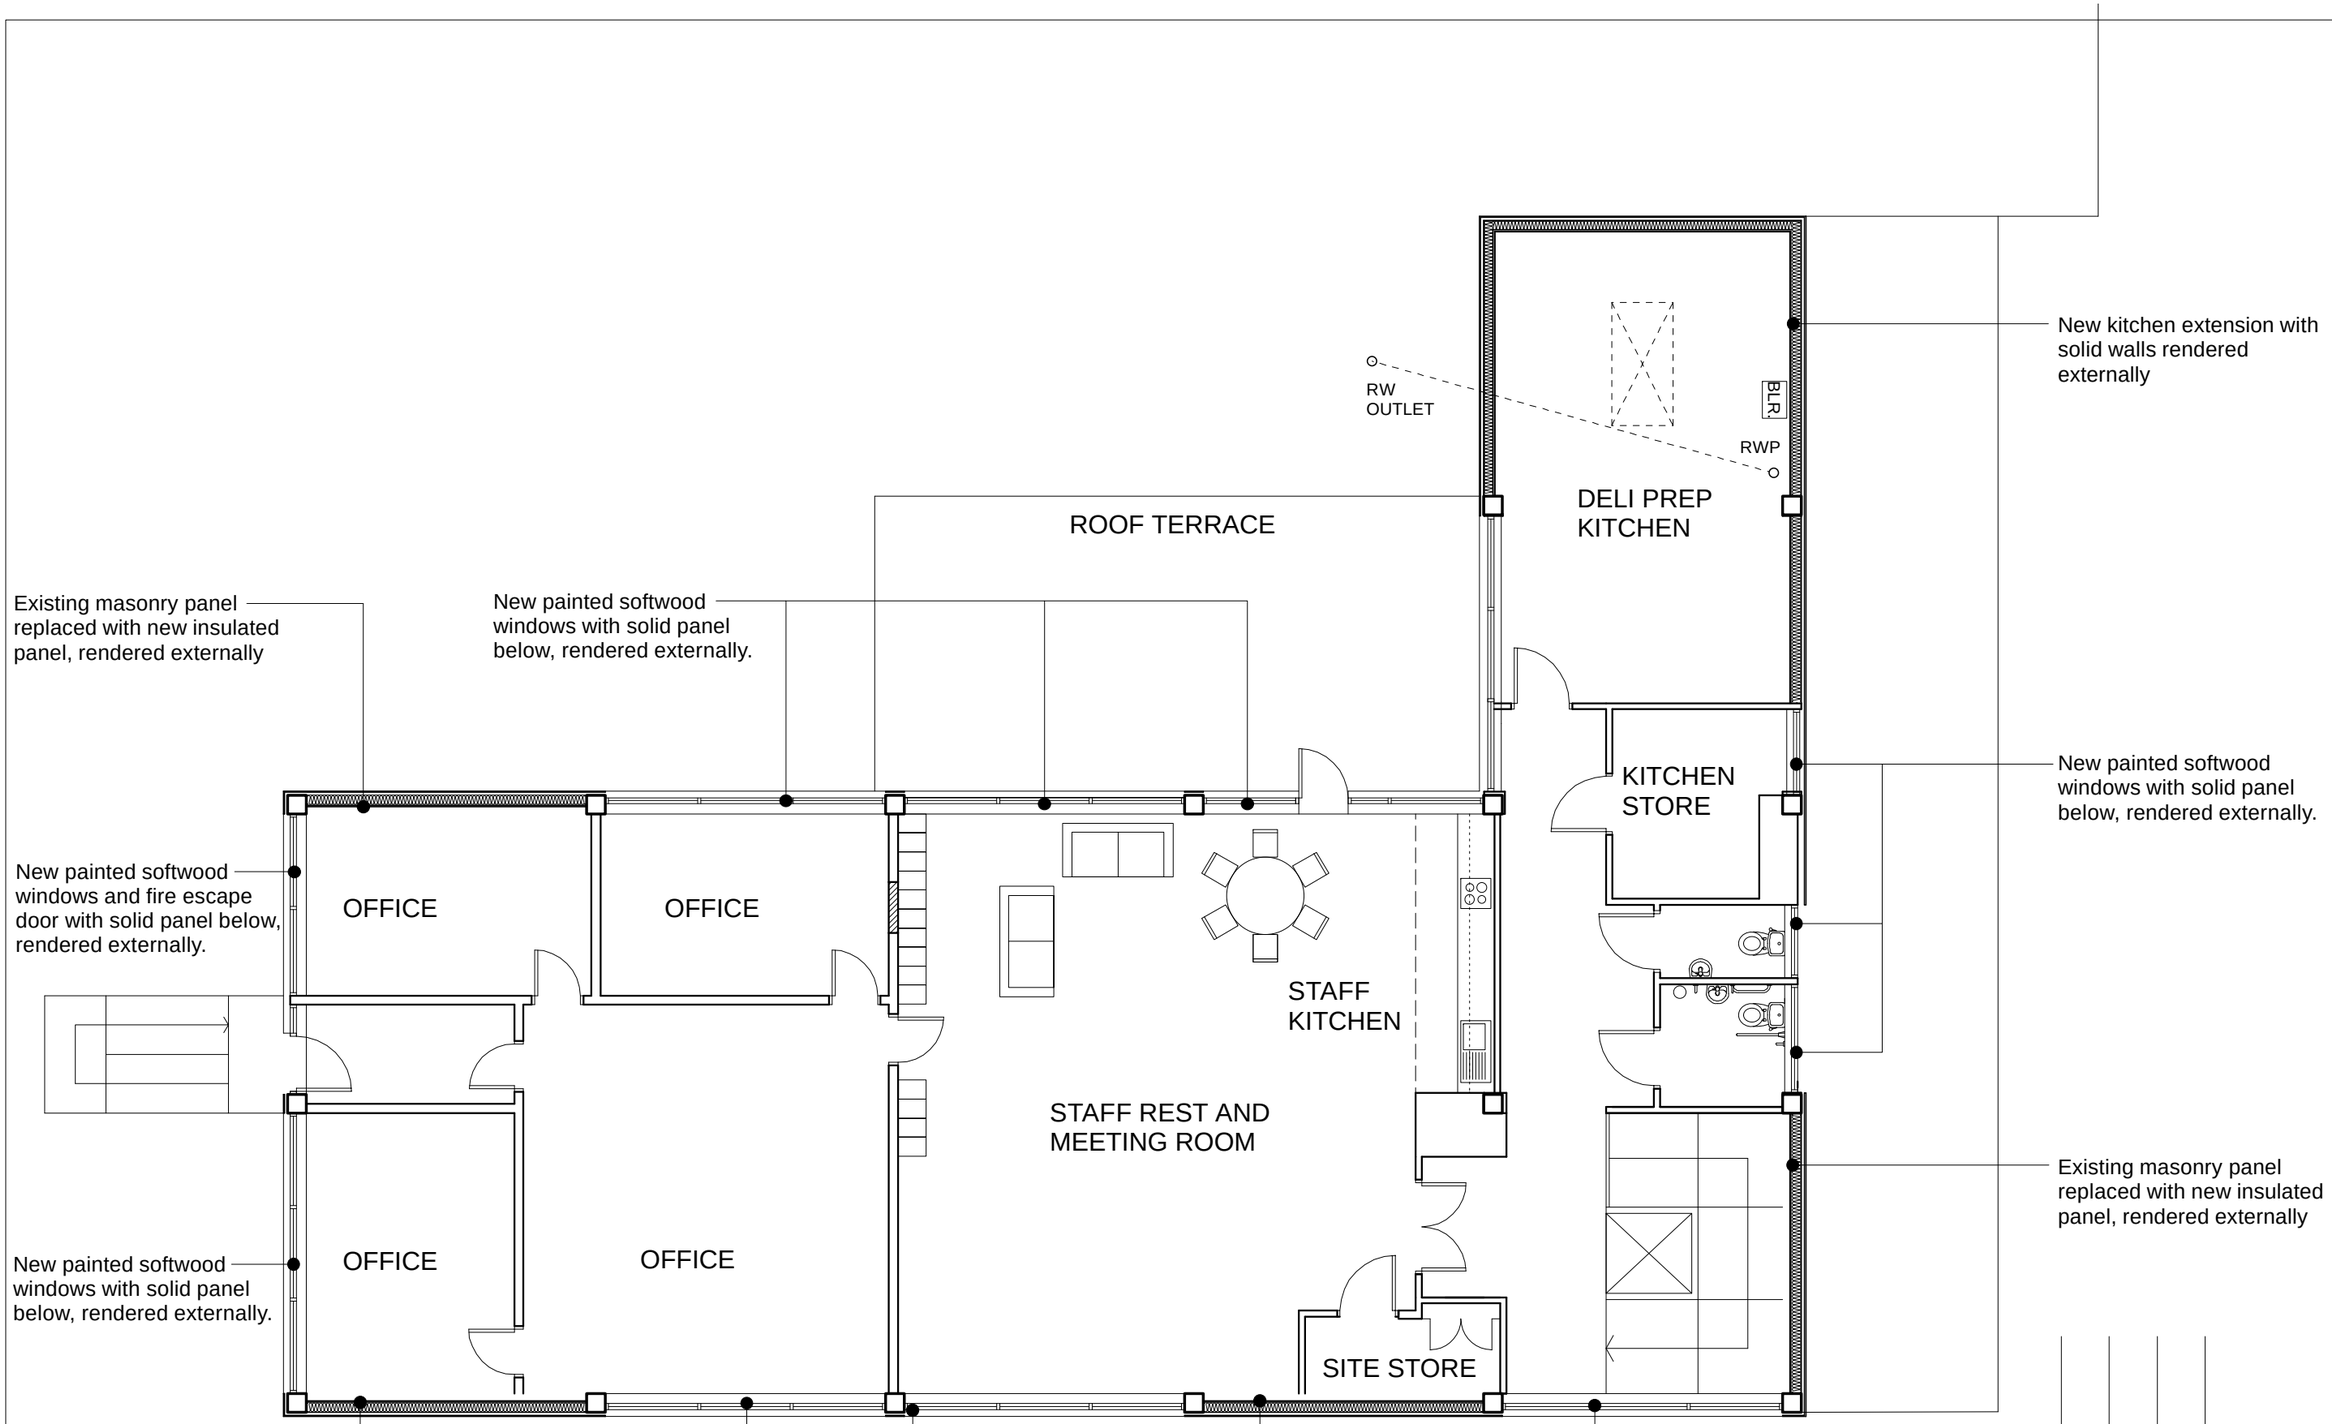


FIRST FLOOR - PROPOSED

Rev.:	Date:	Dr. By:	Revisions:

PLANNING

Loop Systems Limited
Holyoake House, Hanover Street, Manchester, M60 0AS
Tel: 0161 839 9613
Email: info@loopsystems.co.uk Web: www.loopsystems.co.uk


Project ref:	Title:
09/011	UNICORN GROCERY ALTERATIONS

Drawing Title:
PROPOSED 1ST FLOOR PLAN WITH EXTERNAL RENDER

Scale:	Size:	Date:	Original by:	Drawing no.:	Rev.:
1:100	A3	26.04.11	ARW	210	-

Subject to all local authority & statutory approvals.
Do not scale from drawing. Work to figured dimensions.
Check all dimensions on site. In the event of any discrepancy refer query to architect.

(C) Copyright

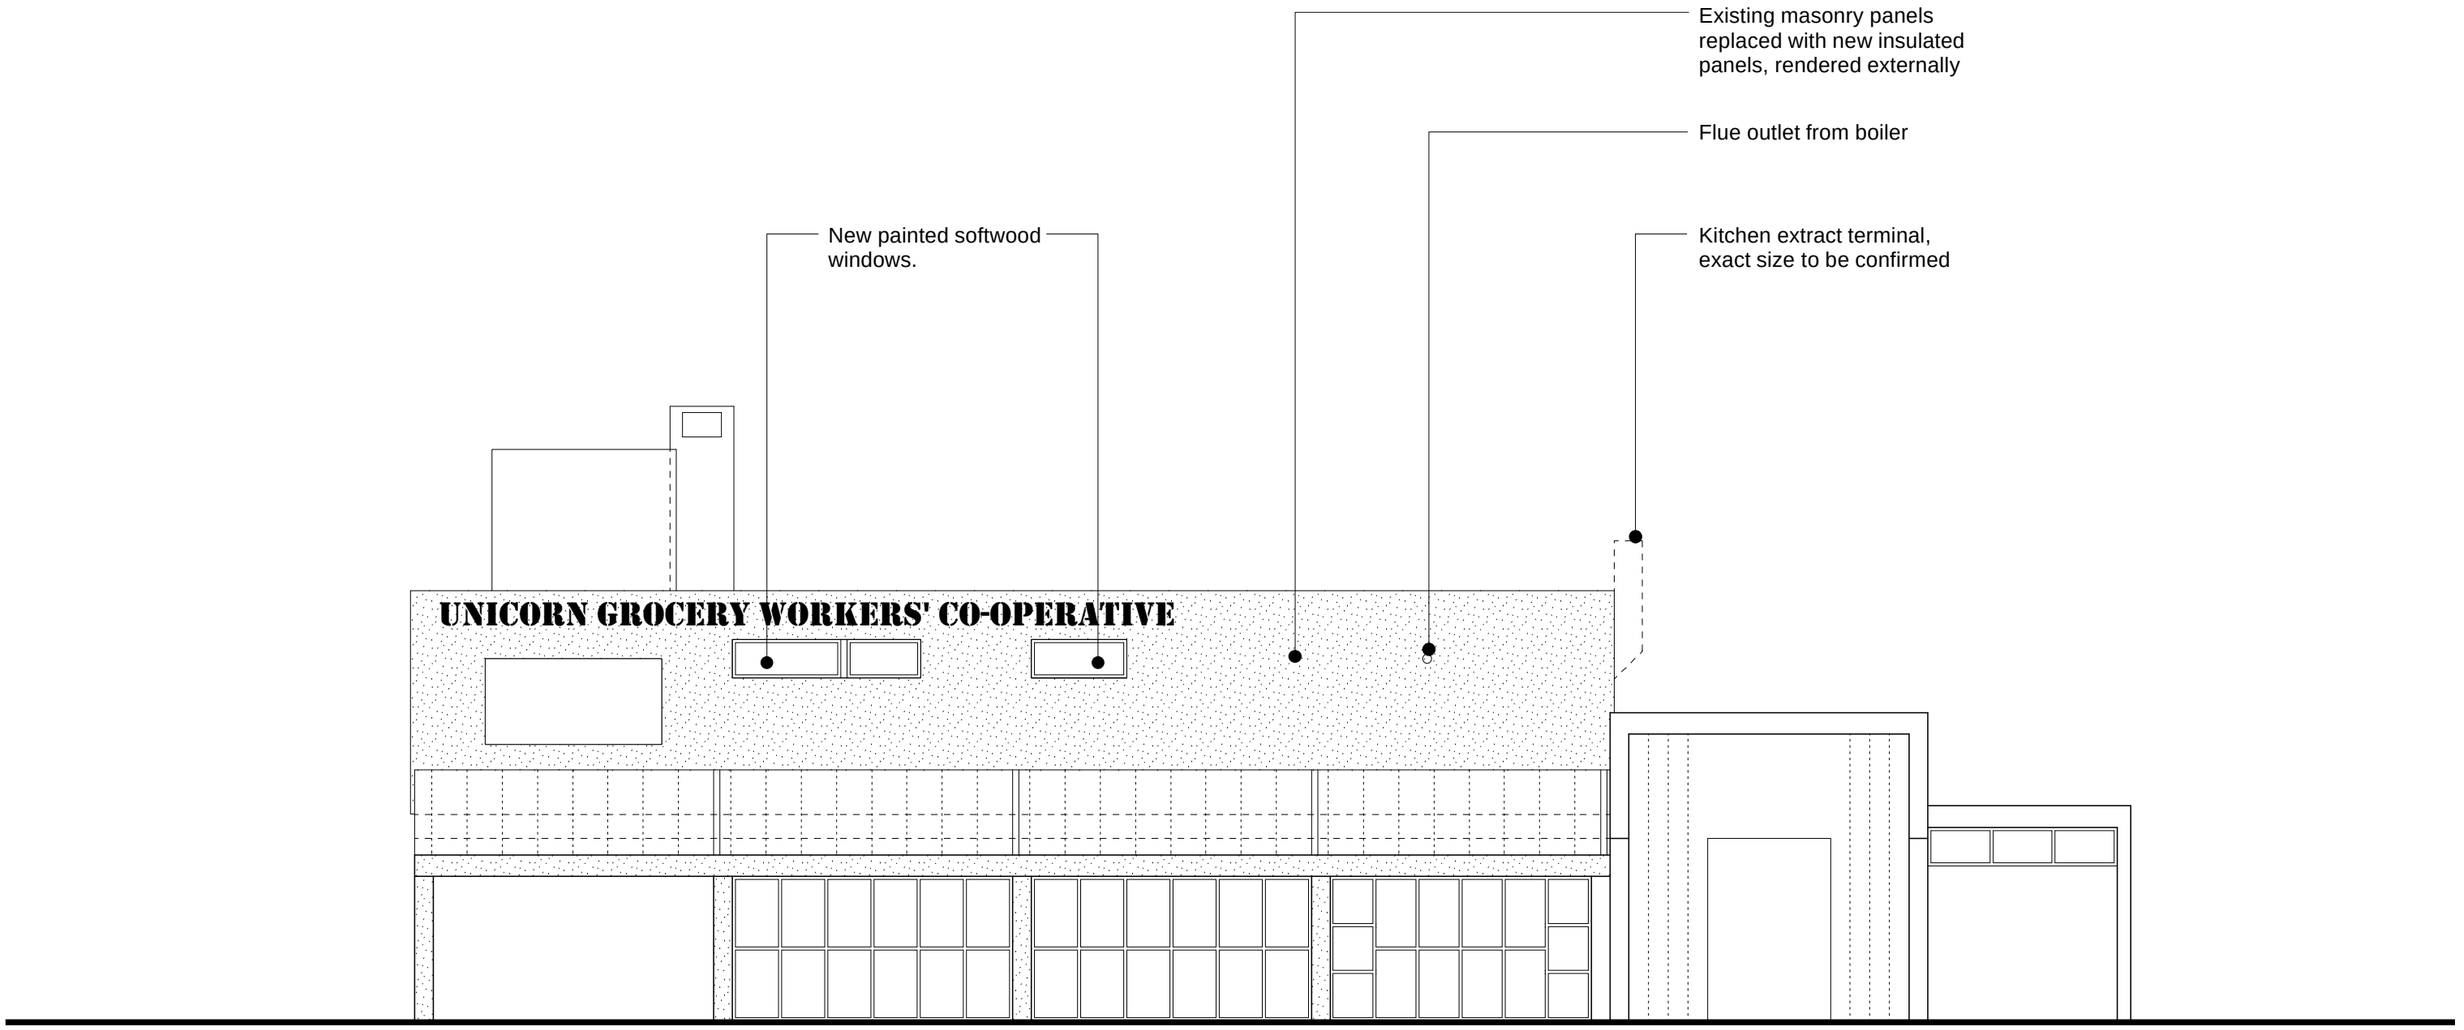

PROPOSED SOUTH ELEVATION

Rev.:	Date:	Dr. By:	Revisions:

PLANNING

Loop Systems Limited
Holyoake House, Hanover Street, Manchester, M60 0AS
Tel: 0161 839 9613
Email: info@loopsystems.co.uk Web: www.loopsystems.co.uk


Project ref:	Title:
09/011	UNICORN GROCERY ALTERATIONS

Drawing Title:
PROPOSED SOUTH ELEVATION WITH RENDER

Scale:	Size:	Date:	Original by:	Drawing no.:	Rev.:
1:100	A3	26.04.11	ARW	211	-

Subject to all local authority & statutory approvals.
Do not scale from drawing. Work to figured dimensions.
Check all dimensions on site. In the event of any discrepancy refer query to architect.

(C) Copyright

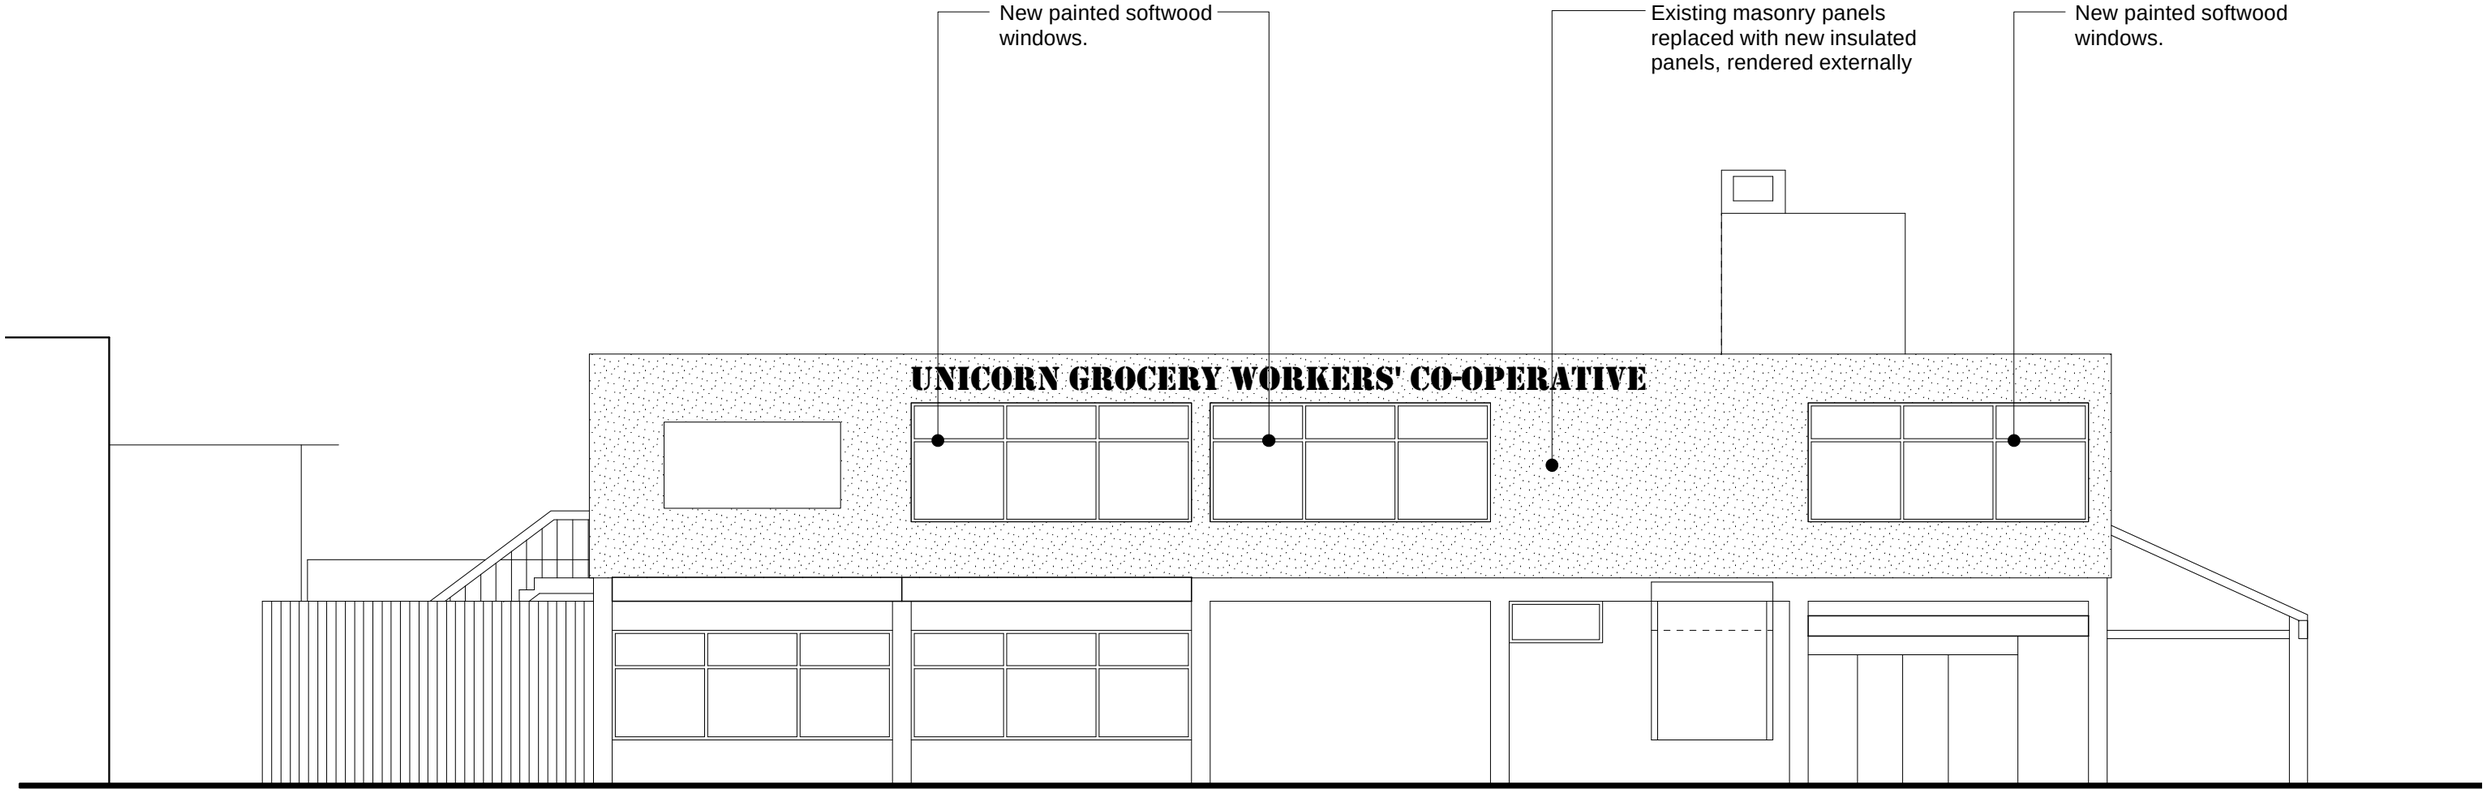

PROPOSED WEST ELEVATION

Rev.:	Date:	Dr. By:	Revisions:

PLANNING

Loop Systems Limited
Holyoake House, Hanover Street, Manchester, M60 0AS
Tel: 0161 839 9613
Email: info@loopsystems.co.uk Web: www.loopsystems.co.uk

Project ref:	Title:
09/011	UNICORN GROCERY ALTERATIONS

Drawing Title:
PROPOSED WEST ELEVATION WITH RENDER

Scale:	Size:	Date:	Original by:	Drawing no.:	Rev.:
1:100	A3	26.04.11	ARW	212	-

Subject to all local authority & statutory approvals.
Do not scale from drawing. Work to figured dimensions.
Check all dimensions on site. In the event of any discrepancy refer query to architect.

(C) Copyright