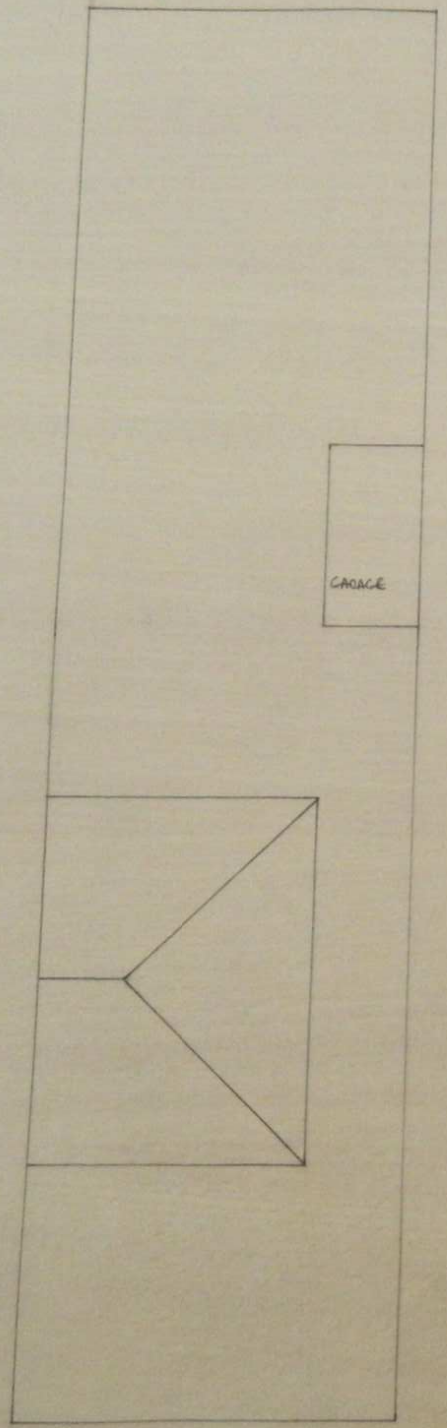

EXISTING PLAN

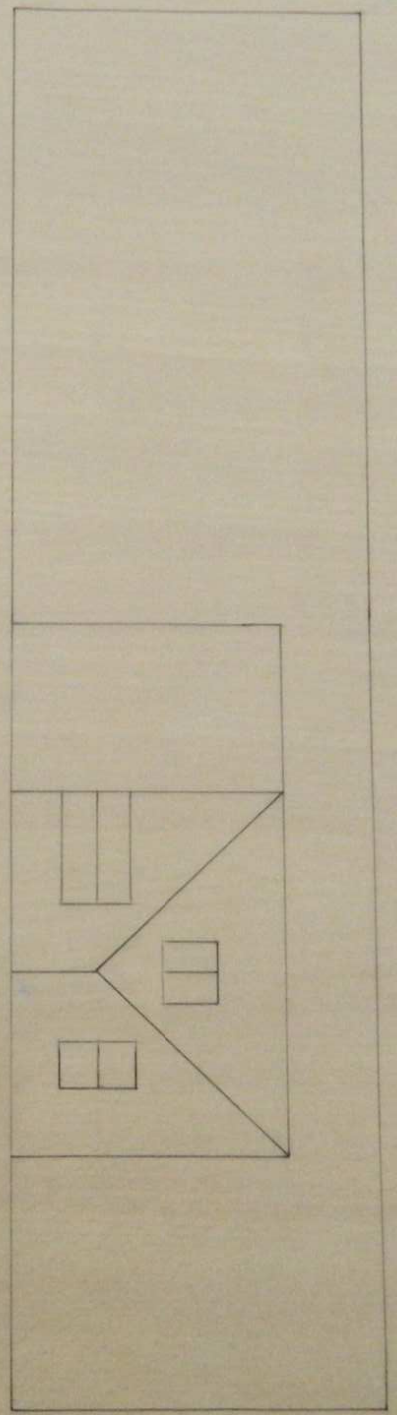

PROPOSED PLAN

1:100

— HIGHWAY —