




SECTION A
1:100 SCALE

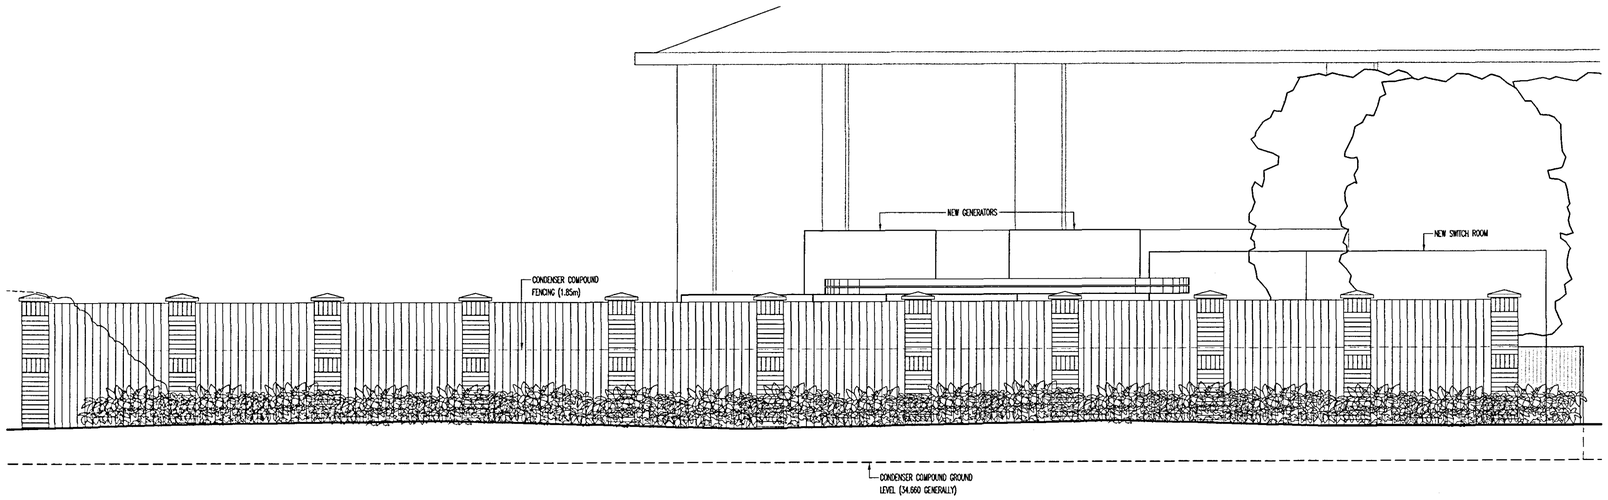


ELEVATION A
1:50 SCALE

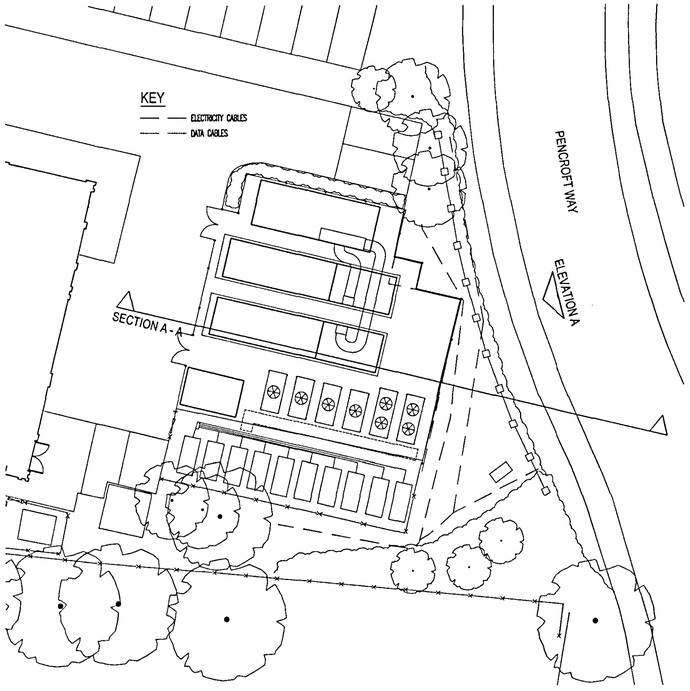


LOCATION PLAN
1:200 SCALE

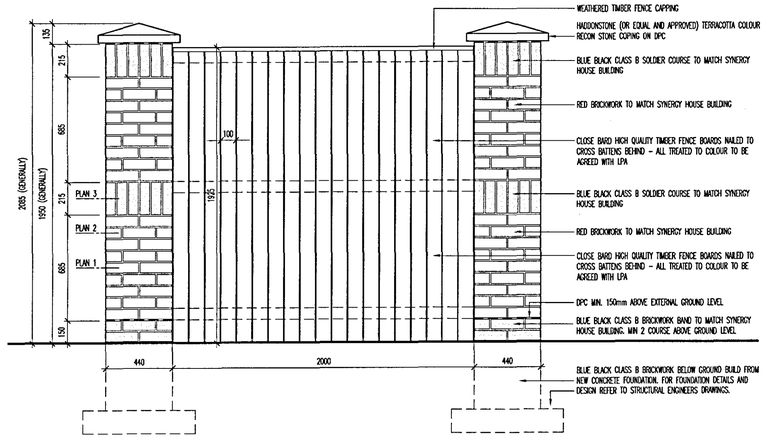


BRICK PIER & FENCE DETAIL
1:20 SCALE

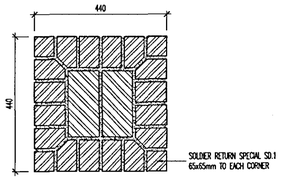

PIER PLAN 3
1:10 SCALE

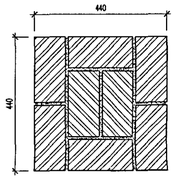


PIER PLAN 2
1:10 SCALE

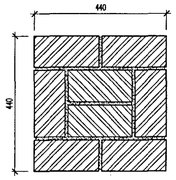


PIER PLAN 1
1:10 SCALE



ELEVATION

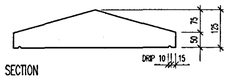

SECTION

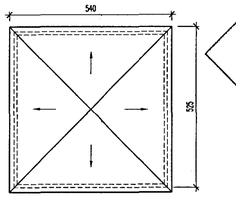

PLAN

COPPING
1:10 SCALE

PLANNING AND BUILDING CONTROL 03 MAY 2013

GENERAL NOTES

THIS DRAWING HAS BEEN DRAWN INLINE WITH GREEN BUILDING DESIGN CONSULTANTS DRAWING 4605/WD/212

THIS DRAWING HAS BEEN BASED ON THE TOPOGRAPHICAL SURVEY PROVIDED BY SUBSCAN

THIS DRAWING IS TO BE USED FOR TENDER PURPOSES ONLY

THIS DRAWING IS SUBJECT TO PLANNING APPROVAL

THIS DRAWING MUST READ IN CONJUNCTION WITH ALL OTHER ARCHITECTS DRAWINGS.

THIS DRAWING MUST READ IN CONJUNCTION WITH THE STRUCTURAL ENGINEERS DRAWINGS AND INFORMATION.

THIS DRAWING MUST READ IN CONJUNCTION WITH THE MECHANICAL AND ELECTRICAL ENGINEERS DRAWINGS AND INFORMATION.

ALL MATERIALS TO BE FIXED, APPLIED OR MIXED STRICTLY IN ACCORDANCE WITH MANUFACTURERS RECOMMENDATIONS AND CURRENT HEALTH AND SAFETY LEGISLATION.

ALL DIMENSIONS ARE TO BE CHECKED ON SITE WITH ANY DISCREPANCIES REPORTED TO THE CLIENT TEAM PROJECT MANAGER PRIOR TO WORKS COMMENCING ON SITE.

rev	description	drawn/auth	date
B	GENERATORS & CONDENSER UNITS UPDATED INLINE WITH JCA ENGINEERING DRAWING NO. S.181.02 REV. 0 - DATED 18.03.13	CA	MB	22.04.13
C	UPDATED INLINE WITH GREEN BUILDING DESIGN AMENDMENTS 25.01.13	CA	MB	30.01.13
B	CONTRACT ISSUE	CA	MB	31.10.12
A	ADDITIONAL INFORMATION ADDED FOR TENDER ISSUE	MB	MB	25.07.12

DO NOT SCALE OFF THIS DRAWING © LEACH RHODES WALKER 2001

LEACH RHODES WALKER
ARCHITECTS

client
TELECITY

project
PROJECT BROWN
SYNERGY HOUSE

project no	drawing no	rev
7199	A(90)02	D

description -
PROPOSED EAST PLANT COMPOUND SCREENING

scale	date drawn	drawn by	authorised by
VARIES @A1	10.07.12	CA	MB

file loc: L:\7199 Project Brown\Synergy\Architect\A(90)02 - Proposed East Plant Compound Screening.dwg Plotted by: Dan Abbott

purpose of issue
planning ○ building regs ○ tender ○ comment ○ approval ○ construction ○

LEACH RHODES WALKER
Riverside Manchester M3 5AA
t: +44 (0) 161 833 0211 f: +44 (0) 161 832 7757
e: info@lrw.co.uk www.lrw.co.uk