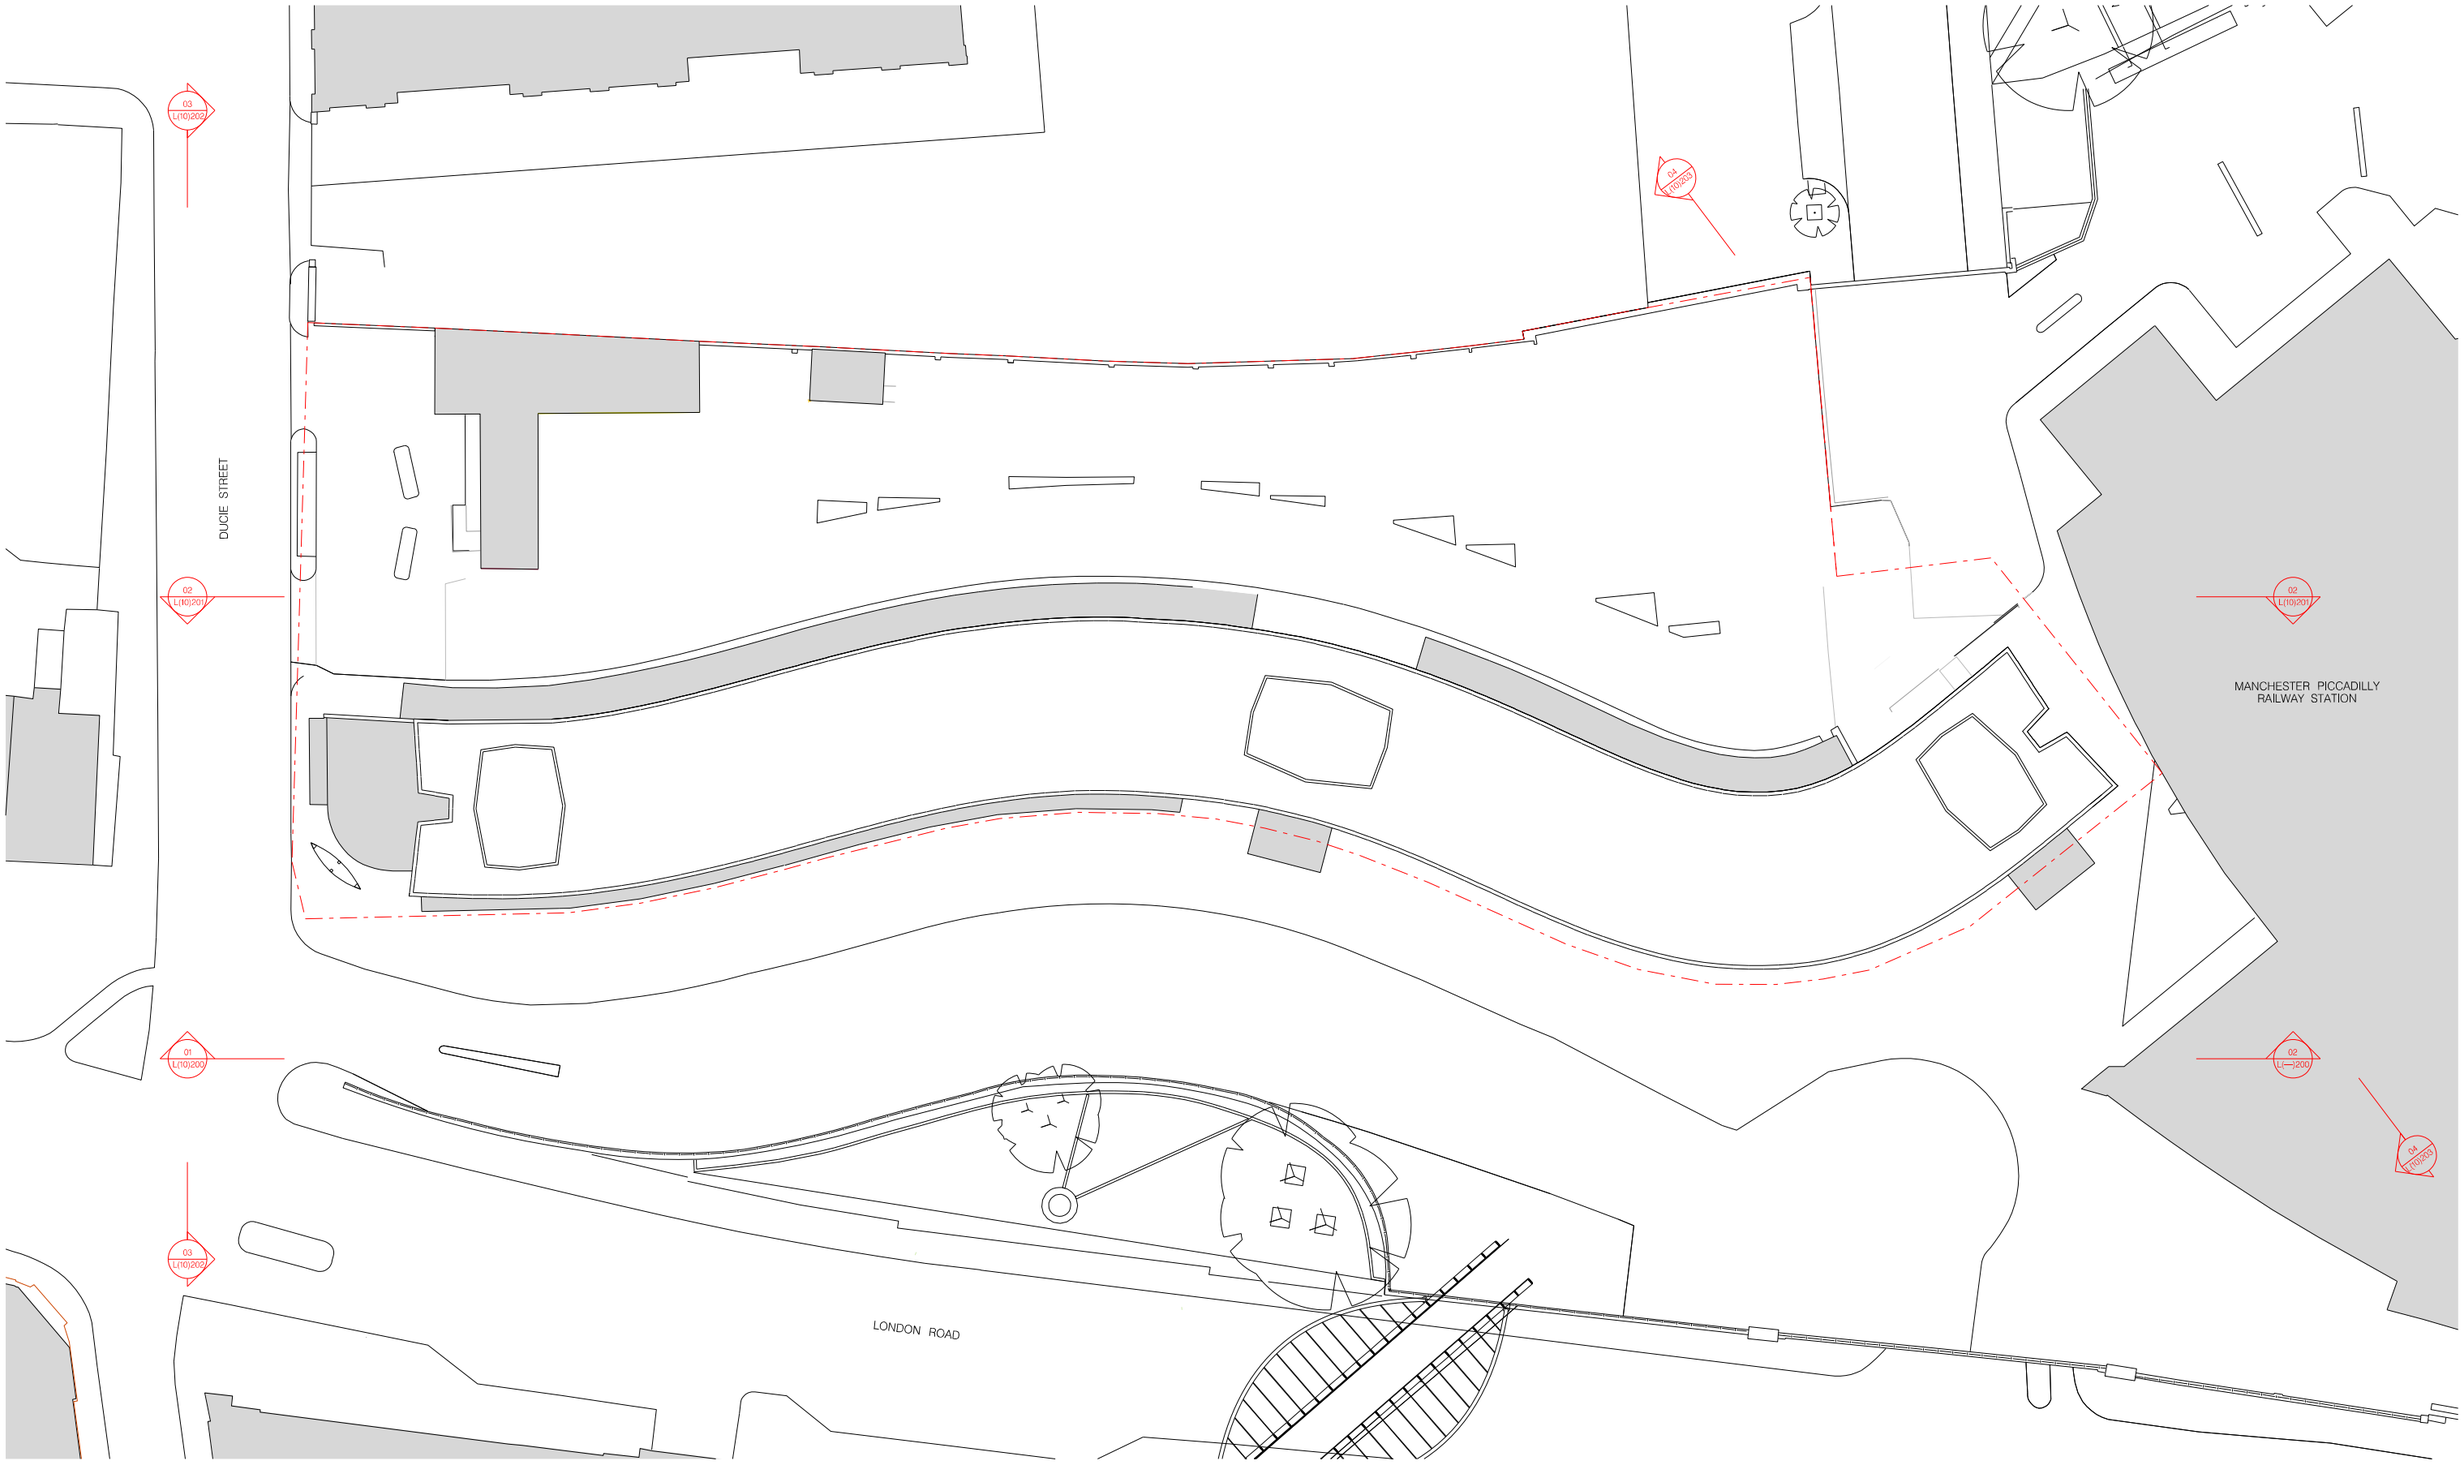


hodder+partners

SGI Studios
1 Kelso Place
Manchester M15 4LE

t: +44(0)161 832 9842
e: mail@hodderandpartners.com
w: www.hodderandpartners.com

DO NOT SCALE
Work to annotated dimensions only.
Read drawing in conjunction with relevant specification, Structural Engineers' and Services Engineers' drawings.
Confirm all dimensions before commencement of any work on site or fabrication.

revisions + notes:

0 10m 20m 30m

client: REALTY ESTATES	**date:** JULY 2011	
project: GATEWAY HOUSE	**scale:** 1:500 @A3	**drawn by:** NM
title: EXISTING ROOF PLAN	**drawing number:** L(10)104	
status: PLANNING	**job number:** 0535	**revision:** –

hodder+partners