


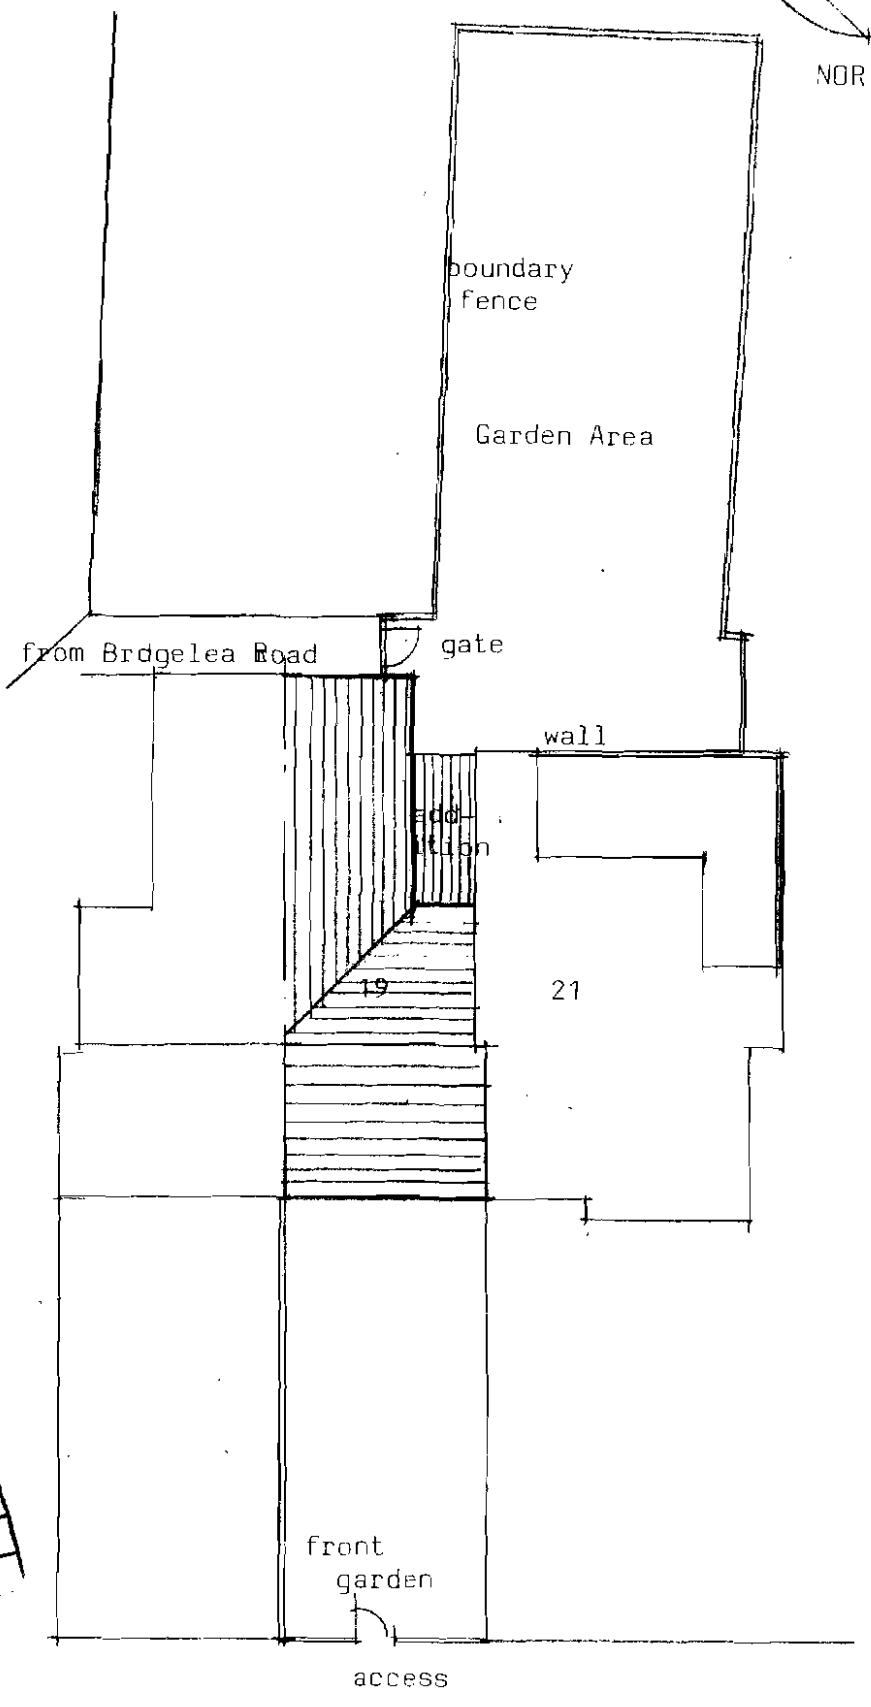

0 1 2 4 8 metres

SITE PLAN 1:200 scale

19 BURTON ROAD
DIDSBURY

