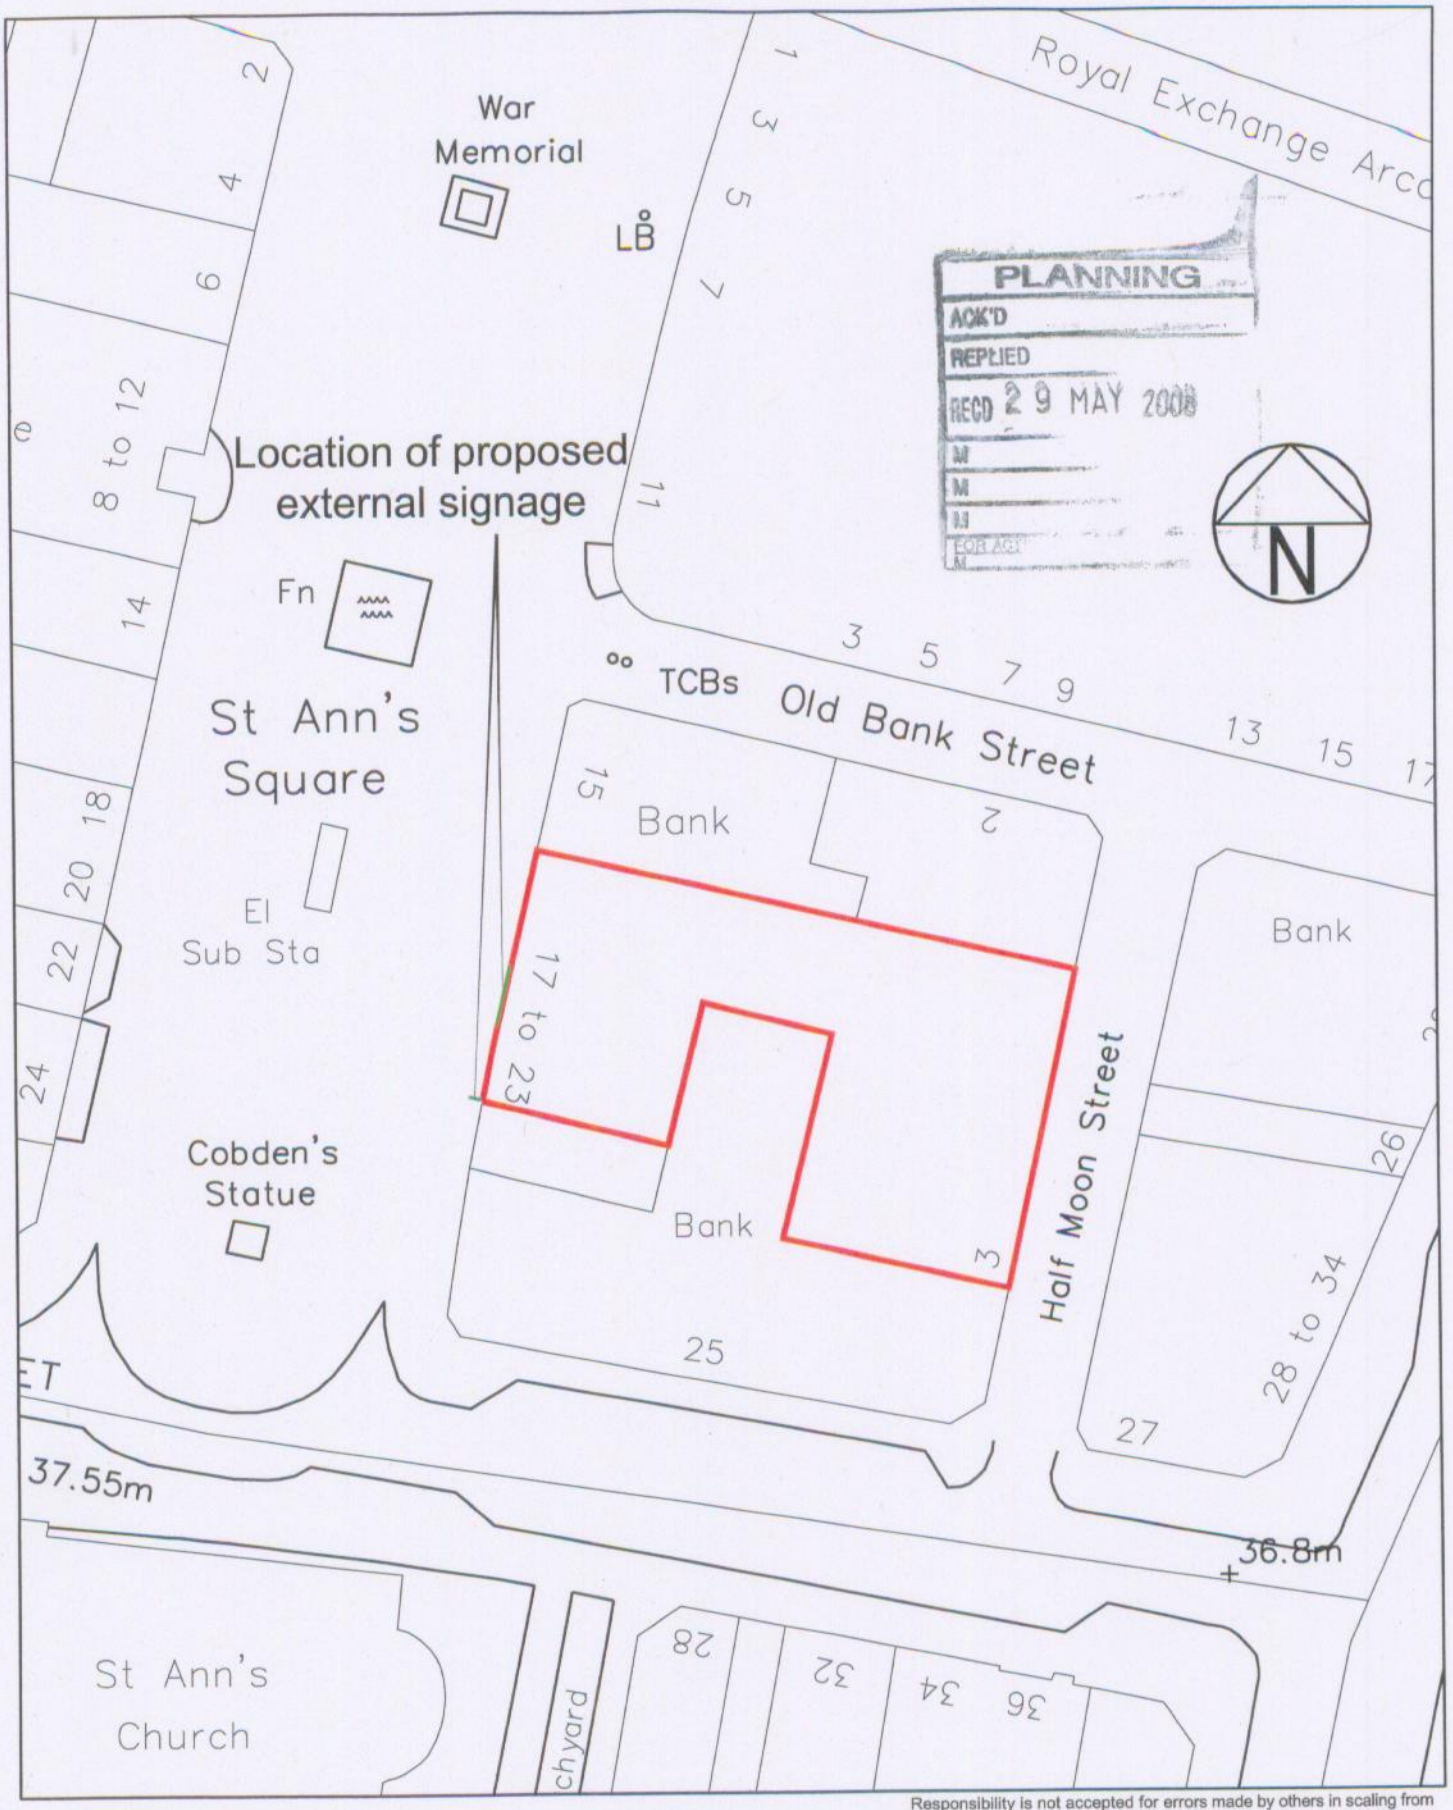

Responsibility is not accepted for errors made by others in scaling from this drawing. All construction information should be taken from figured dimensions only.

XXXX	X	XXX	XXX	XXXX
date	rev	name	chk	note

A4 Original Sheet Size

0mm 50mm

Stride Treglown

Promenade House, The Promenade, Clifton Down, Bristol BS8 3NE
T 0117 974 3271 F 0117 974 5207 www.stridetreglown.co.uk

PROJECT
BARCLAYS 2008 ACQUISTIONS - MANCHESTER
17-21 MANSFIELD CHAMBERS, ST ANN'S SQUARE

DRAWING TITLE
BLOCK PLAN

SCALE	DATE	DRAWN	CHK	DRAWING NUMBER	REV.
1:500	MAY '08	KLE	PLT	LP2	-