# HBOS - Amethyst House

OPTION A

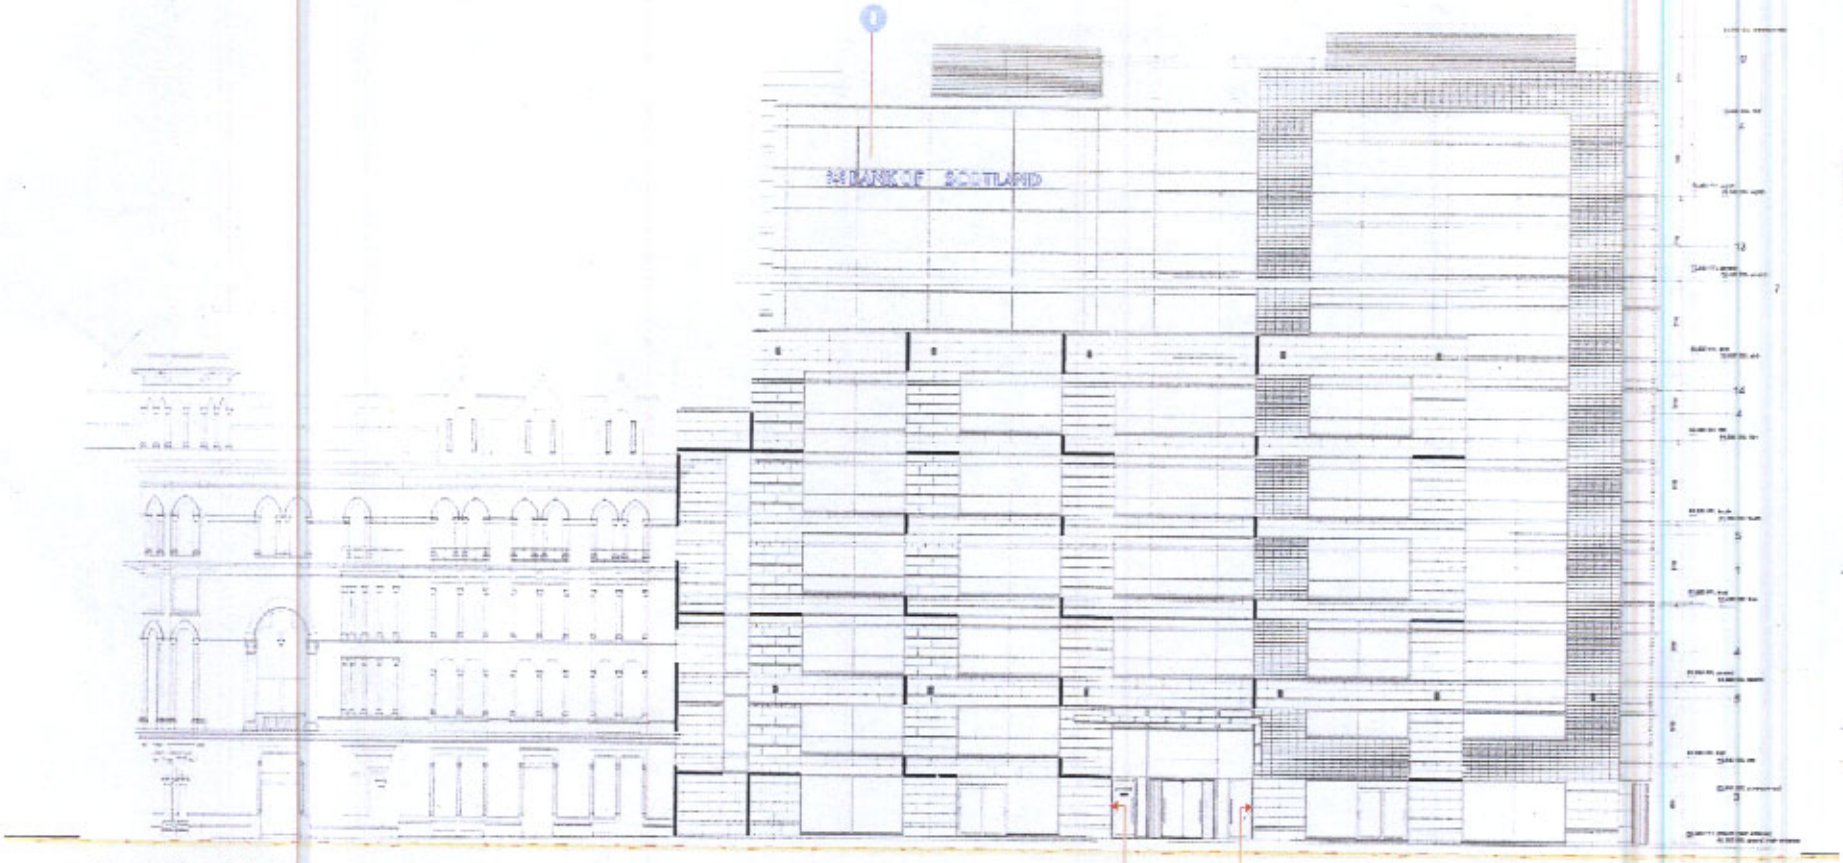


Proposed Front Elevation

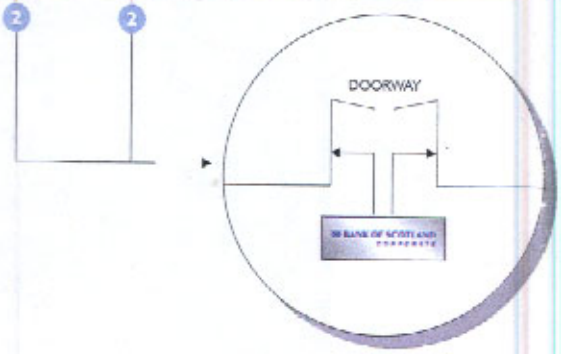


## Design / Drawing Notes

1. All sizes shown are in millimetres (mm) unless otherwise stated.
2. All colour, material, paint & vinyl references must be confirmed prior to manufacture.
3. Any colour, paint or material references not shown on this drawing must be reported back to the design department for inclusion in client colour records.
4. All dimensions and spec TBC by Survey

## Material & Colour Specification

**HBOS CORPORATE BLUE**
PMS - 2728
PAINT - REF TBC

**WHITE**
ACRYLIC - Opal Perspex
VINYL - Matt Finish
PAINT - [illegible] (Gloss)

PLANNING
ACK'D
REPLIED
RECD 24 OCT 2007
INT. RECD | DATE
M.
M.
M.
LEGALITY

BANK OF SCOTLAND

PAGE 2 OF 4

| | | |
|---|---|---|
| TITLE | : | AMETHYST HOUSE |
| DATE | : | 26.07.06 |
| DRAWN BY | : | LM |
| DGW NO | : | CV-87-10-06-04 |
| SCALE | : | NTS |
| REV | : | A |
| | | H 19.01.07 (MA) |

NOTE
THIS DRAWING IS FOR VISUAL ILLUSTRATION PURPOSES ONLY.
TECHNICAL DETAIL CAN BE SUPPLIED IF REQUIRED.

merson signs

All Designs © Copyright 2006 Merson Signs Ltd.

# HBOS - Amethyst House

## OPTION A

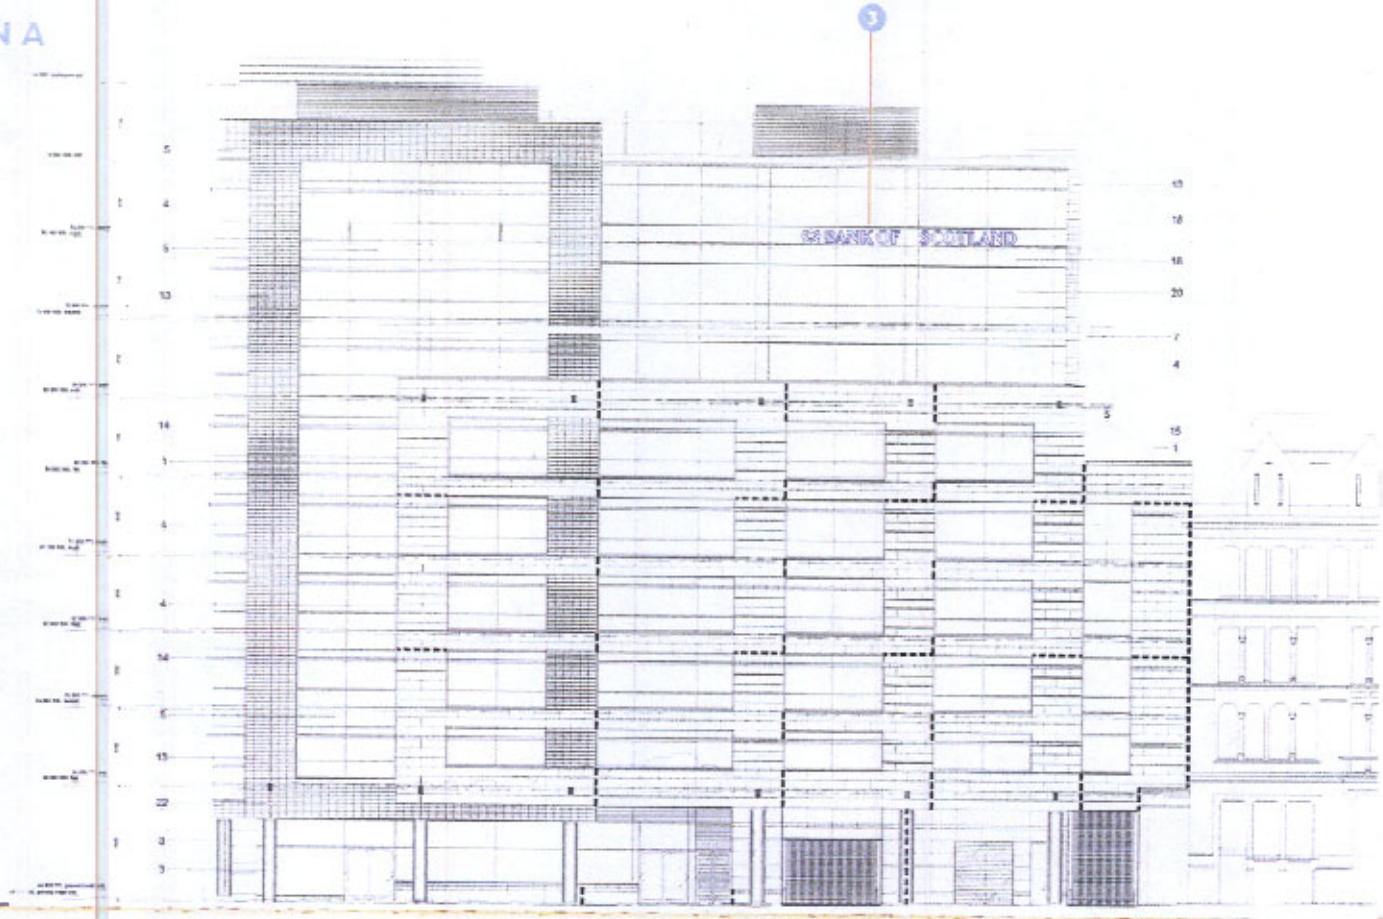


Proposed Rear Elevation

### Design / Drawing Notes

- All sizes shown are in millimetres (mm) unless otherwise stated.
- All colour, material, paint & vinyl references must be confirmed prior to manufacture.
- Any colour, paint or material reference not shown on this drawing must be reported back to the design department for inclusion in client colour records.
- All dimensions and spec TBC by Survey

### Material & Colour Specification

**HBOS CORPORATE BLUE**
PMS - 2728
PAINT - REF TBC

**WHITE**
ACRYLIC - Opal Perspex
VINYL - Matt Finish
PAINT - Standard White (RAL 9003)

PLANNING
ACK'D
REPLIED
RECD 24 OCT 2007

| | INIT. | DATE |
|---|---|---|
| M | | |
| M | | |
| M | | |
| FOR ACTION | | |

BANK OF SCOTLAND

PAGE 3 OF 5

| | | |
|---|---|---|
| TITLE | : | AMETHYST HOUSE |
| DATE | : | 26.07.06 |
| DRAWN BY | : | LM |
| DGW NO | : | CV-E7-1806-06 |
| SCALE | : | NTS |
| REV | : | A |
| | | H 19.01.07 (MA) |

NOTES:
THIS DRAWING IS FOR VISUAL ILLUSTRATION PURPOSES ONLY.
TECHNICAL DETAIL CAN BE SUPPLIED IF REQUIRED.

merson signs

All Designs © Copyright 2006 Merson Signs Ltd.

# HBOS - Amethyst House

1




**Sign 1: Face lit** **Partition in window**

Individually fabricated letters with blue aluminium returns and white acrylic faces. Internal illumination provided by LED.

Lettering will be mounted onto clear acrylic panels, maintaining a line of sight through the opening in the lettering, and also through the windows areas immediately around the signage into the internal office space.

*Sizes as confirmed by survey

2

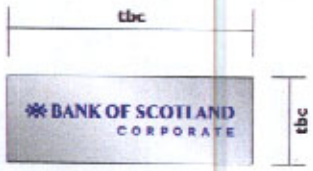


**Sign 2**

2 off. brushed stainless steel plaques with text engraved and infilled blue to match PMS 2728.
Signs will be face fixed, fixings will be covered by dome caps.

*All sizes TBC by survey.

3




**Sign 3: Face lit** **Partition in window**

Individually fabricated letters with blue aluminium returns and white acrylic faces. Internal illumination provided by LED.

Lettering will be mounted onto clear acrylic panels, maintaining a line of sight through the opening in the lettering, and also through the windows areas immediately around the signage into the internal office space.

*Sizes as confirmed by survey

PLANNING
ACK'D
REPLIED
RECD 24 OCT 2007

| M | INT RECD | DATE |
|---|---|---|
| M | | |
| M | | |
| POA ACTION | | |

## Design / Drawing Notes

1. All sizes shown are in millimetres (mm) unless otherwise stated.
2. All colour, material, paint & vinyl references must be confirmed prior to manufacture.
3. Any colour, paint or material references not shown on this drawing must be reported back to the design department for inclusion in client colour records.
4. All dimensions and spec TBC by Survey

## Material & Colour Specification

**HBOS CORPORATE BLUE**
PMS - 2728
PAINT - REF TBC

**WHITE**
ACRYLIC - Opal Perspex
VINYL - Mass Finish
PAINT - Standard White (60% gloss)

BANK OF SCOTLAND

PAGE 1 OF 6

| | | |
|---|---|---|
| TITLE | : | AMETHYST HOUSE |
| DATE | : | 26.07.06 |
| DRAWN BY | : | LM |
| DGW NO | : | CV-E7-10-06-01 |
| SCALE | : | NTS |
| REV | : | A |
| | | M 28.09.07 (LM) |

NOTES:
THIS DRAWING IS FOR VISUAL ILLUSTRATION PURPOSES ONLY.
TECHNICAL DETAIL CAN BE SUPPLIED IF REQUIRED

merson signs

All Designs © Copyright 2007 Merson Signs Ltd.

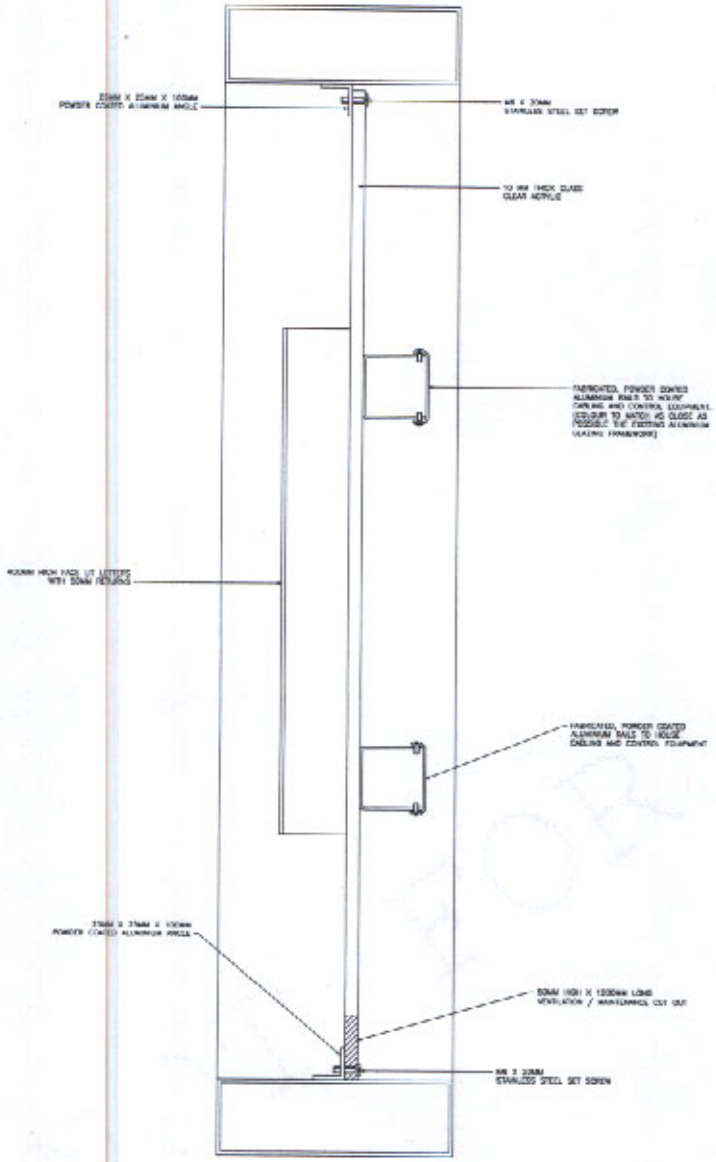


**A - A**
**(1:2)**

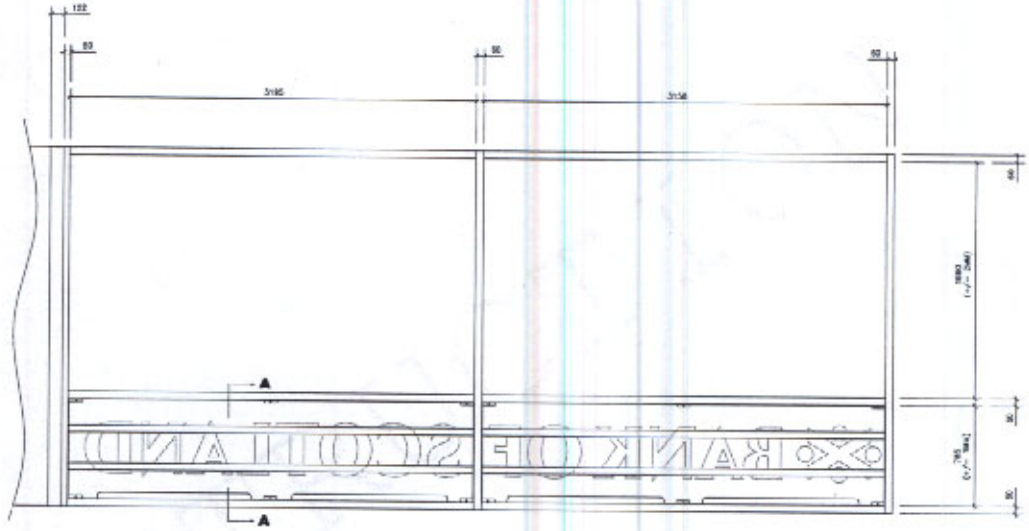


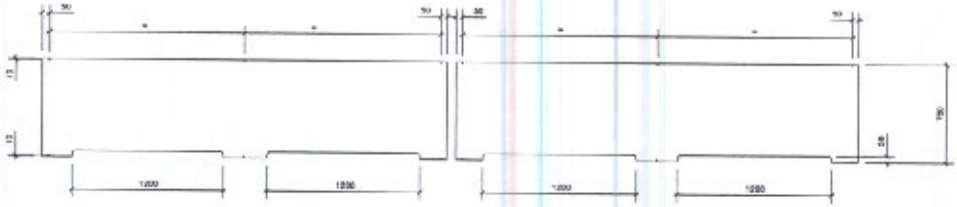


PLANNING
ACCEPTED
RECEIVED 24 OCT 2007

merson signs