
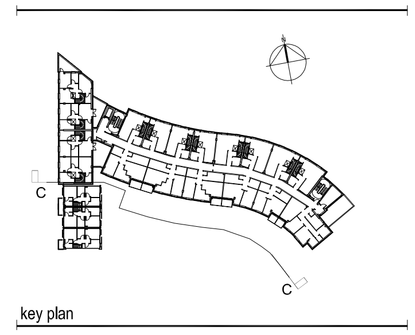


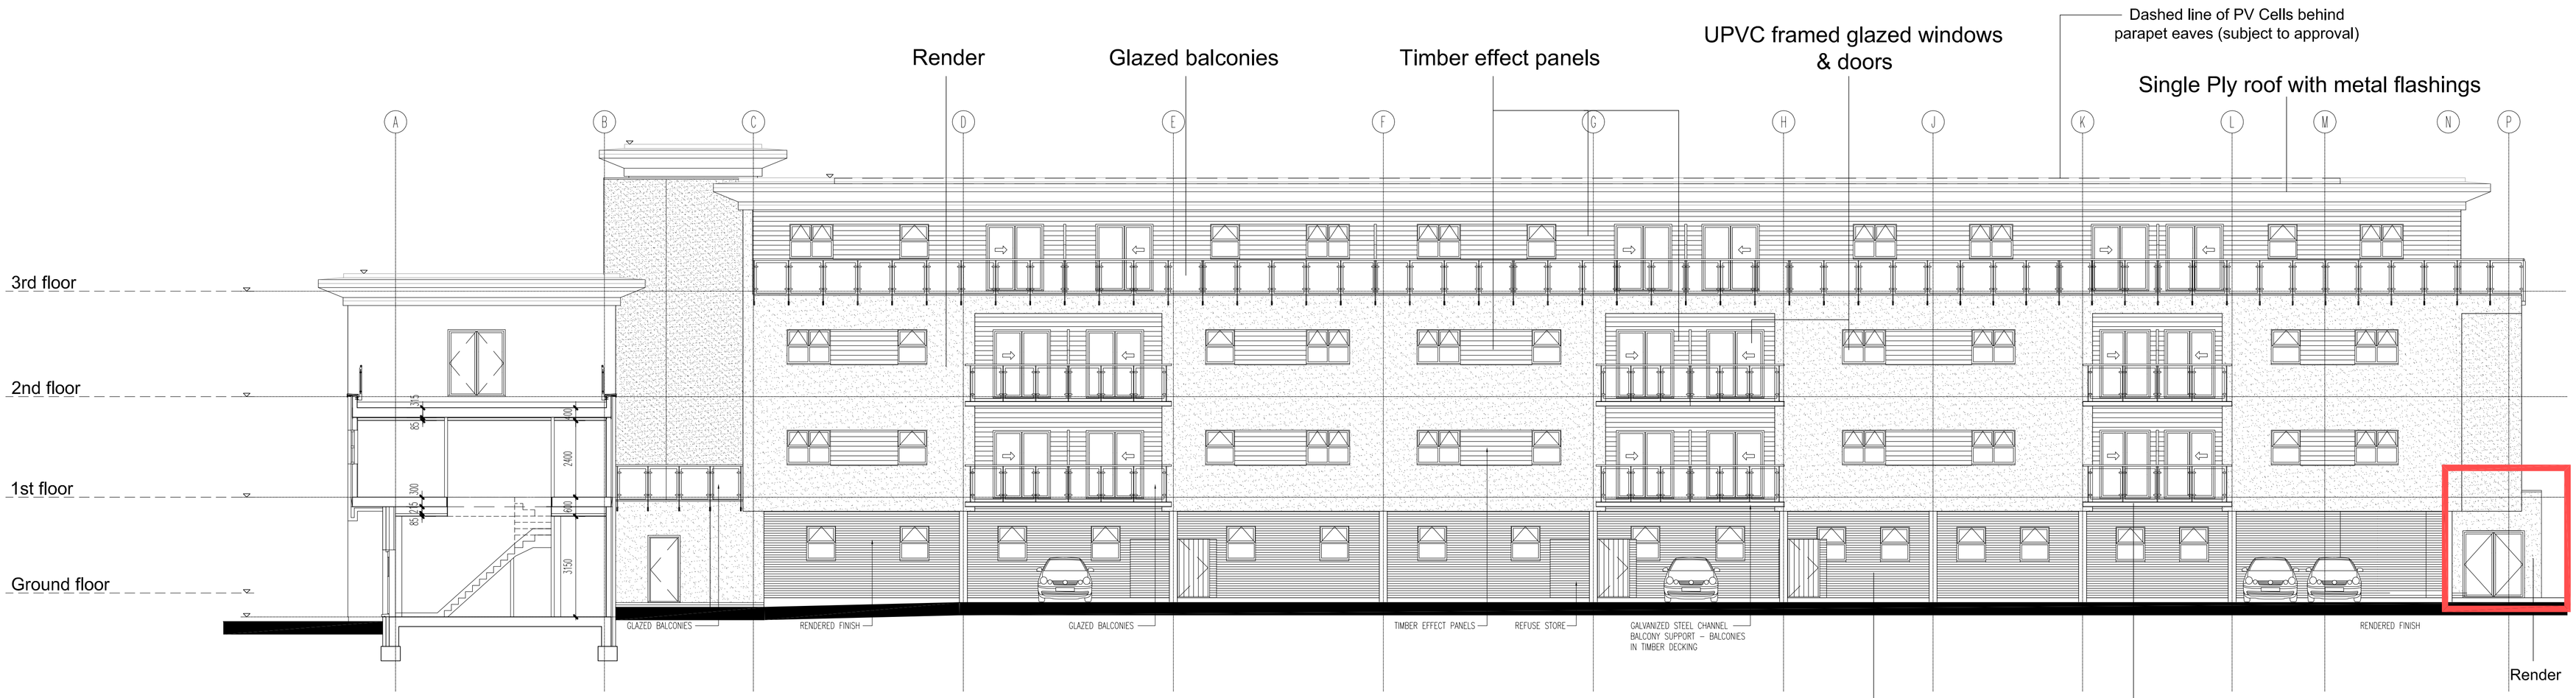

Elevation CC

NOTE: PV CELL LAYOUT TO ROOF SUBJECT TO A SEPARATE PLANNING APPLICATION

LEACH RHODES WALKER
ARCHITECTS

MAINE ROAD
PHASE 9

PHASE 9 EXTENSION
PROPOSED ELEVATION CC

Drn By: LA Auth By: CJG Date: 12.02.10
Drg No: 6755/L(00)38 1:100@A1/1:200@3 Rev: -

LEACH RHODES WALKER
Riverside Manchester M3 5AA
t: +44 (0) 161 833 0211 f: +44 (0) 161 832 7757
e: info@lrw.co.uk www.lrw.co.uk

File loc: L:\6755 Maine Road, Ph 3 & 9\Drawings\plotted\Phase 9\(08-070-2010) - Phase 9 - Extension to Provide Additional Bedroom CC