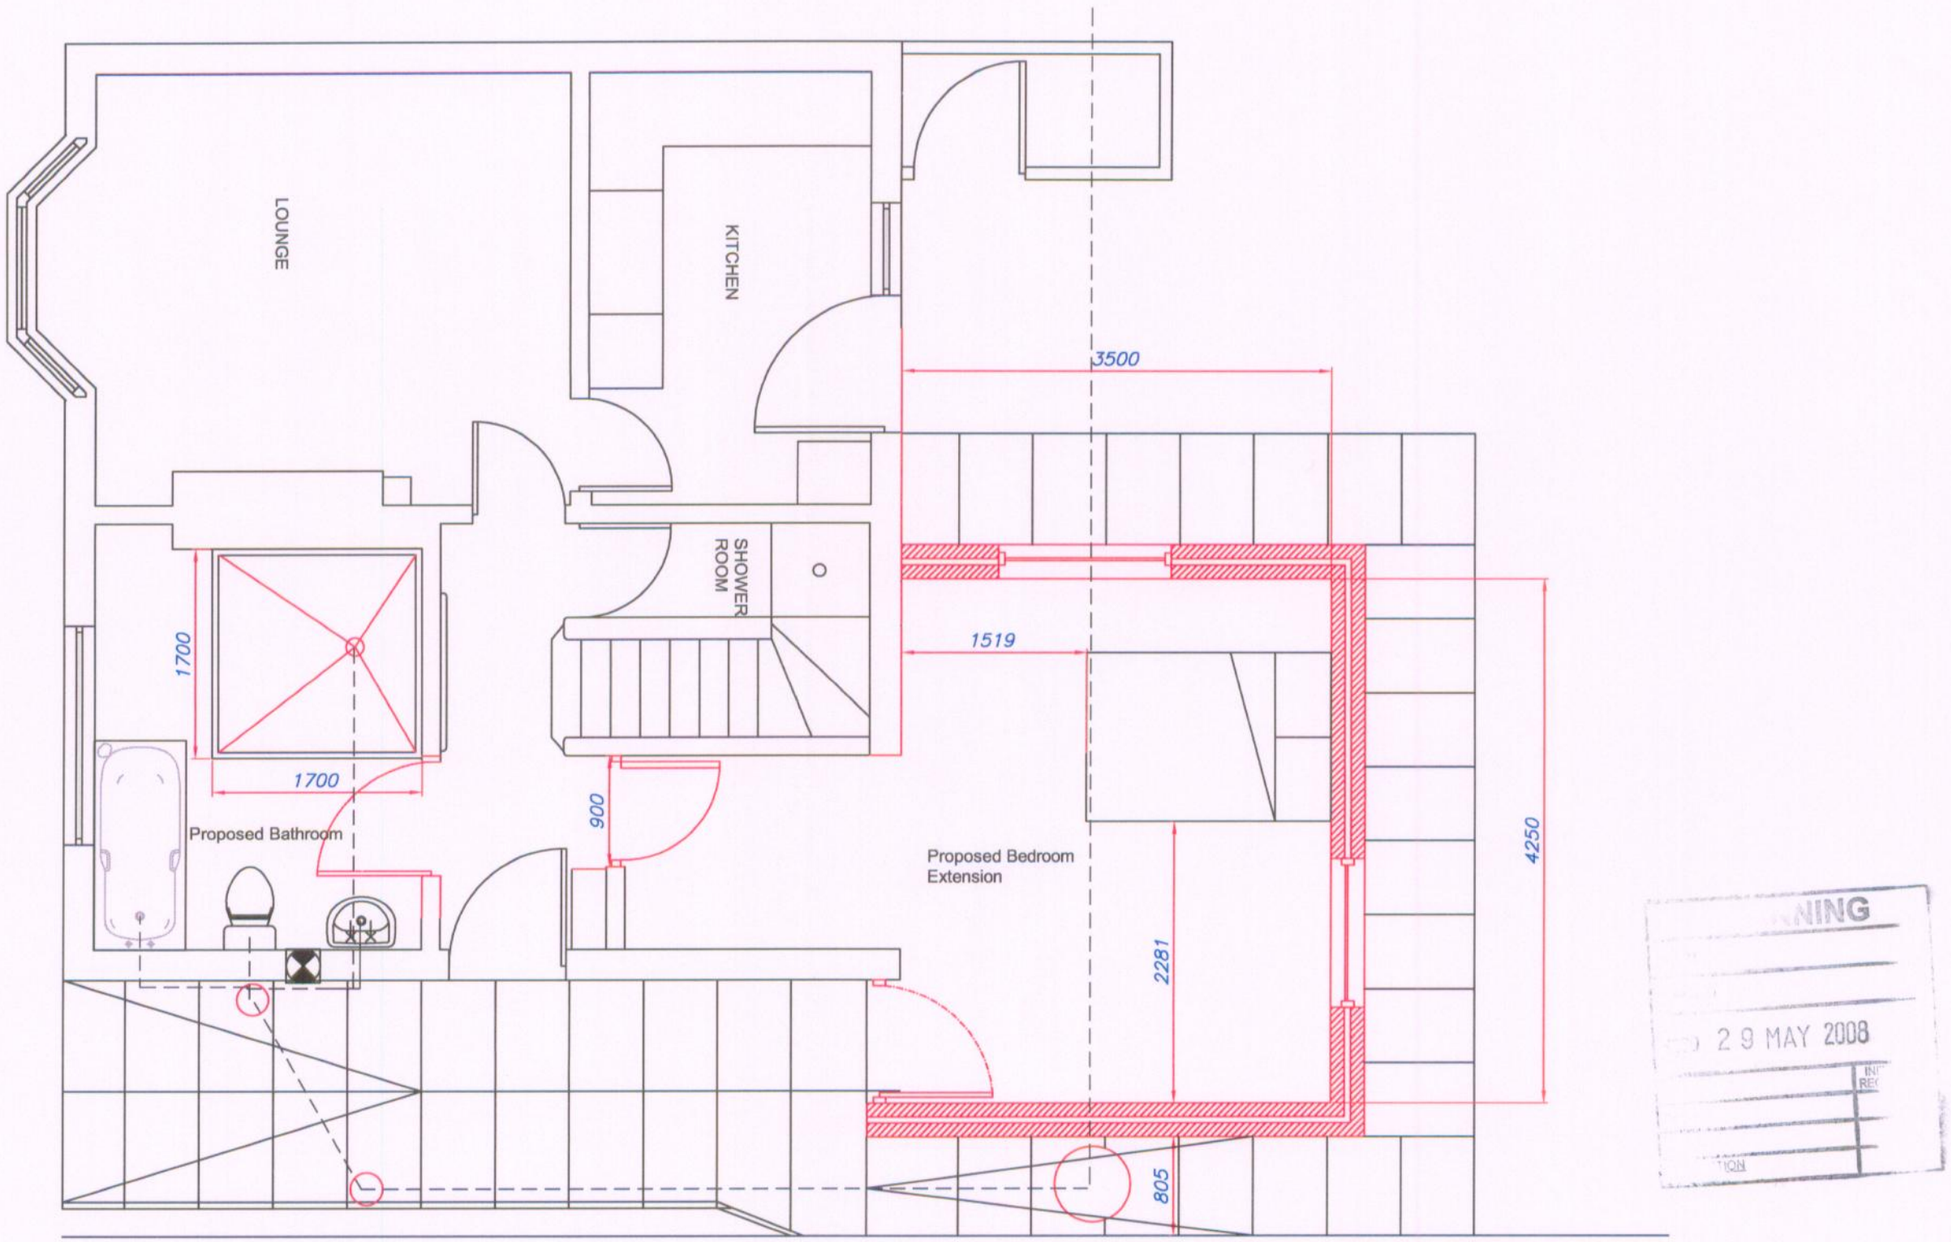


NING
29 MAY 2008

Boundary Line

Revision 4 by James Moores

Equipment and Adaptation Partnership **4th Floor Victoria Mill** **Miles Platting** **Manchester** **M40 7LH**	Project: **Mr Anthony Lane** **19 Rackhouse Road** **Northern Moor** **Manchester** **M23 0BY.**	Drawn By: **J Moores** Scale: **1/50**	Revisions: **REV D0 - 30/11/06 DA** **REV D1 - 30/11/06 DA** **REV D2 - 04/06/07 DA** **REV D3 - 04/07/07 DA** Rev 4 15/05/08	Date Surveyed: **23/05/05** Type of Building: **Semi - Detached**	MEAP Manchester Equipment & Adaptations Partnership