
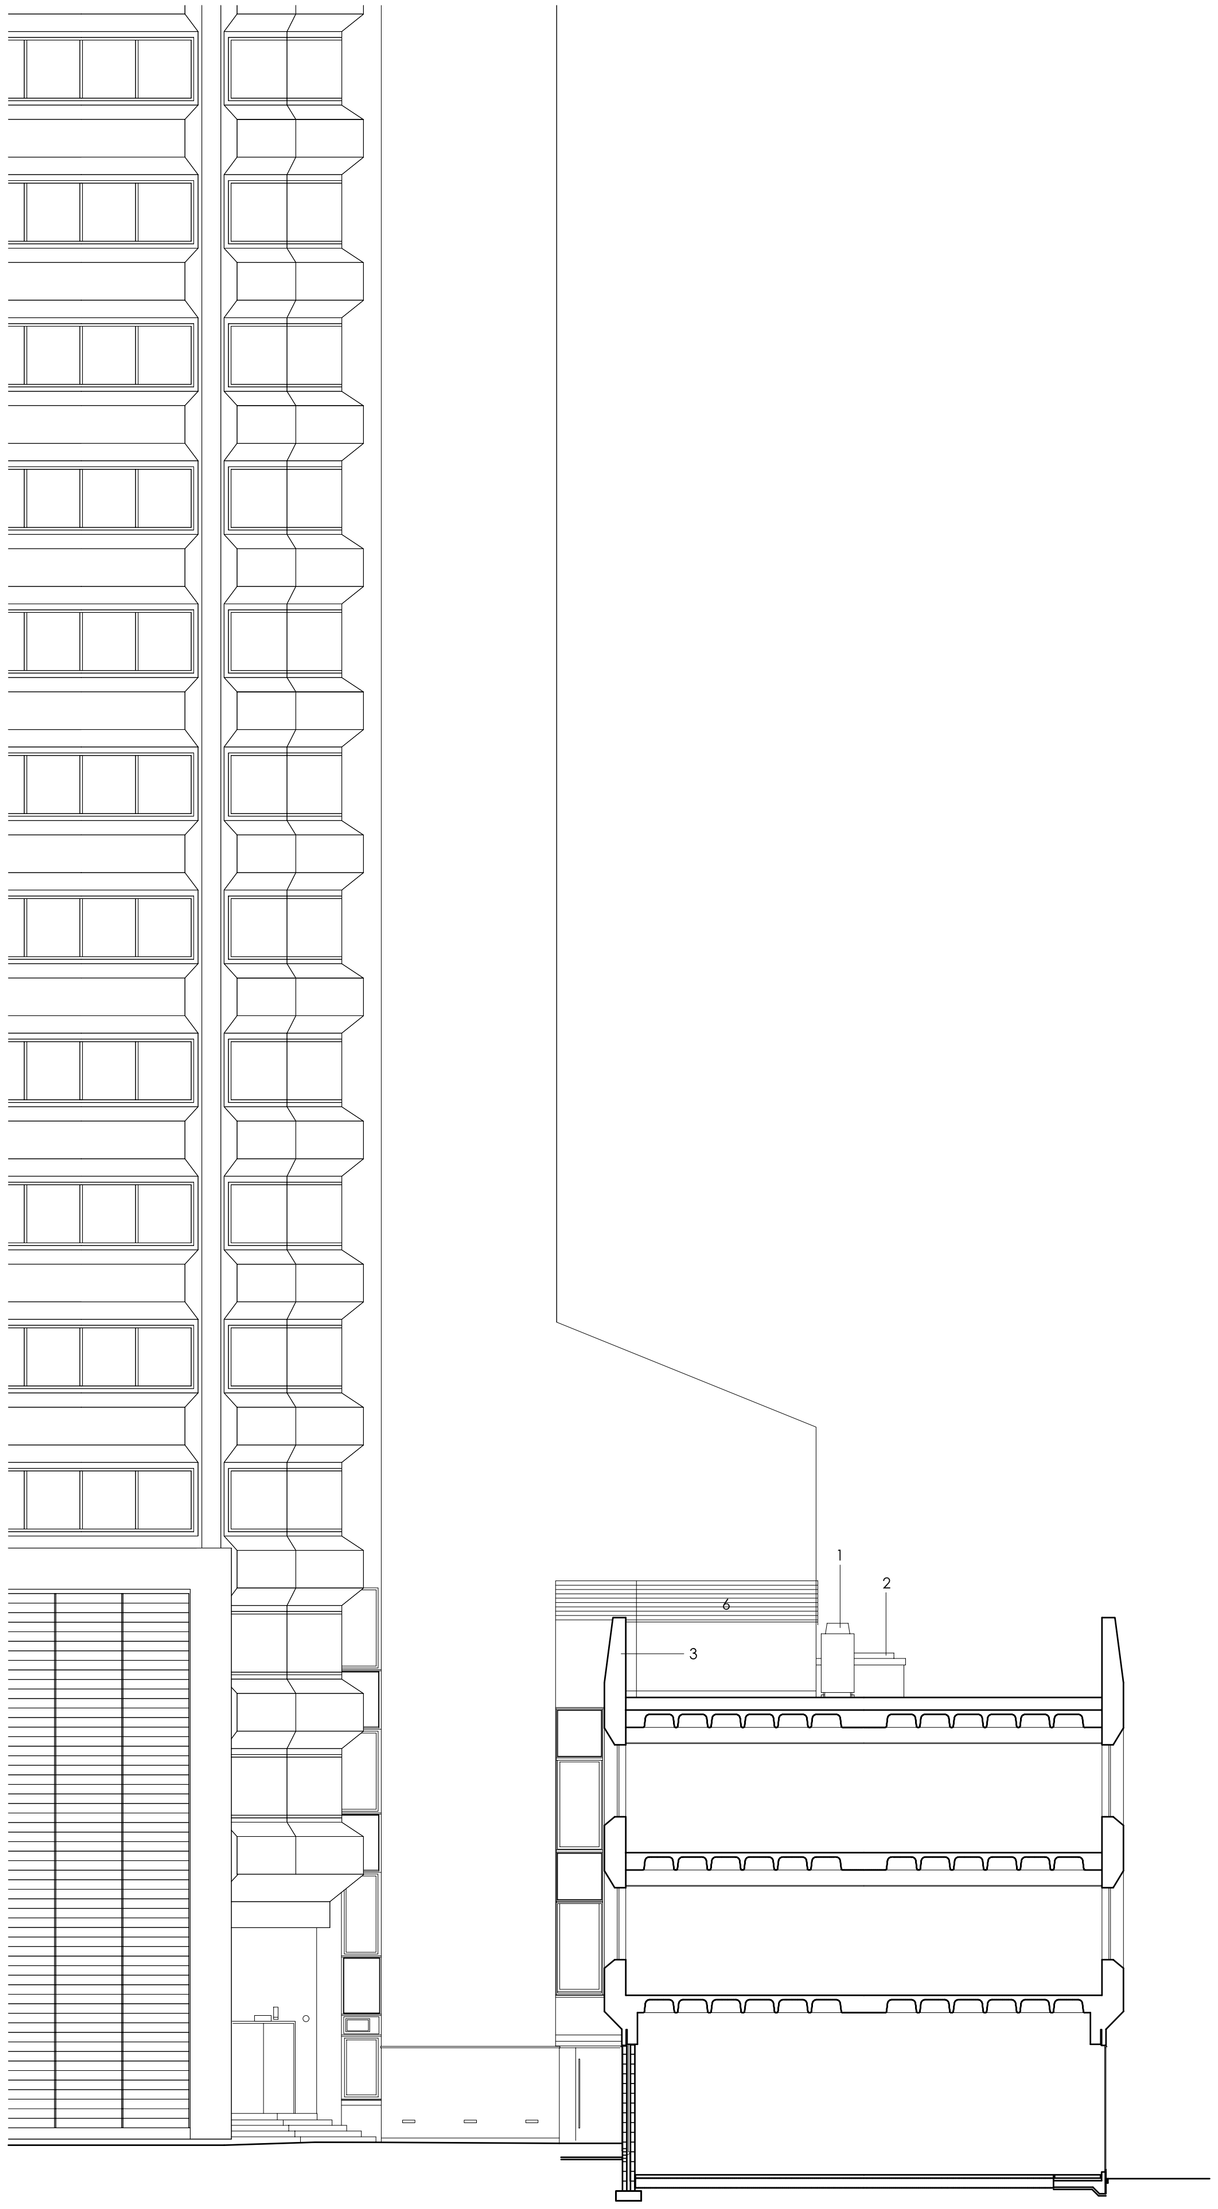


SECTION/VIEW ON A:A
(MARBLE STREET ELEVATION)

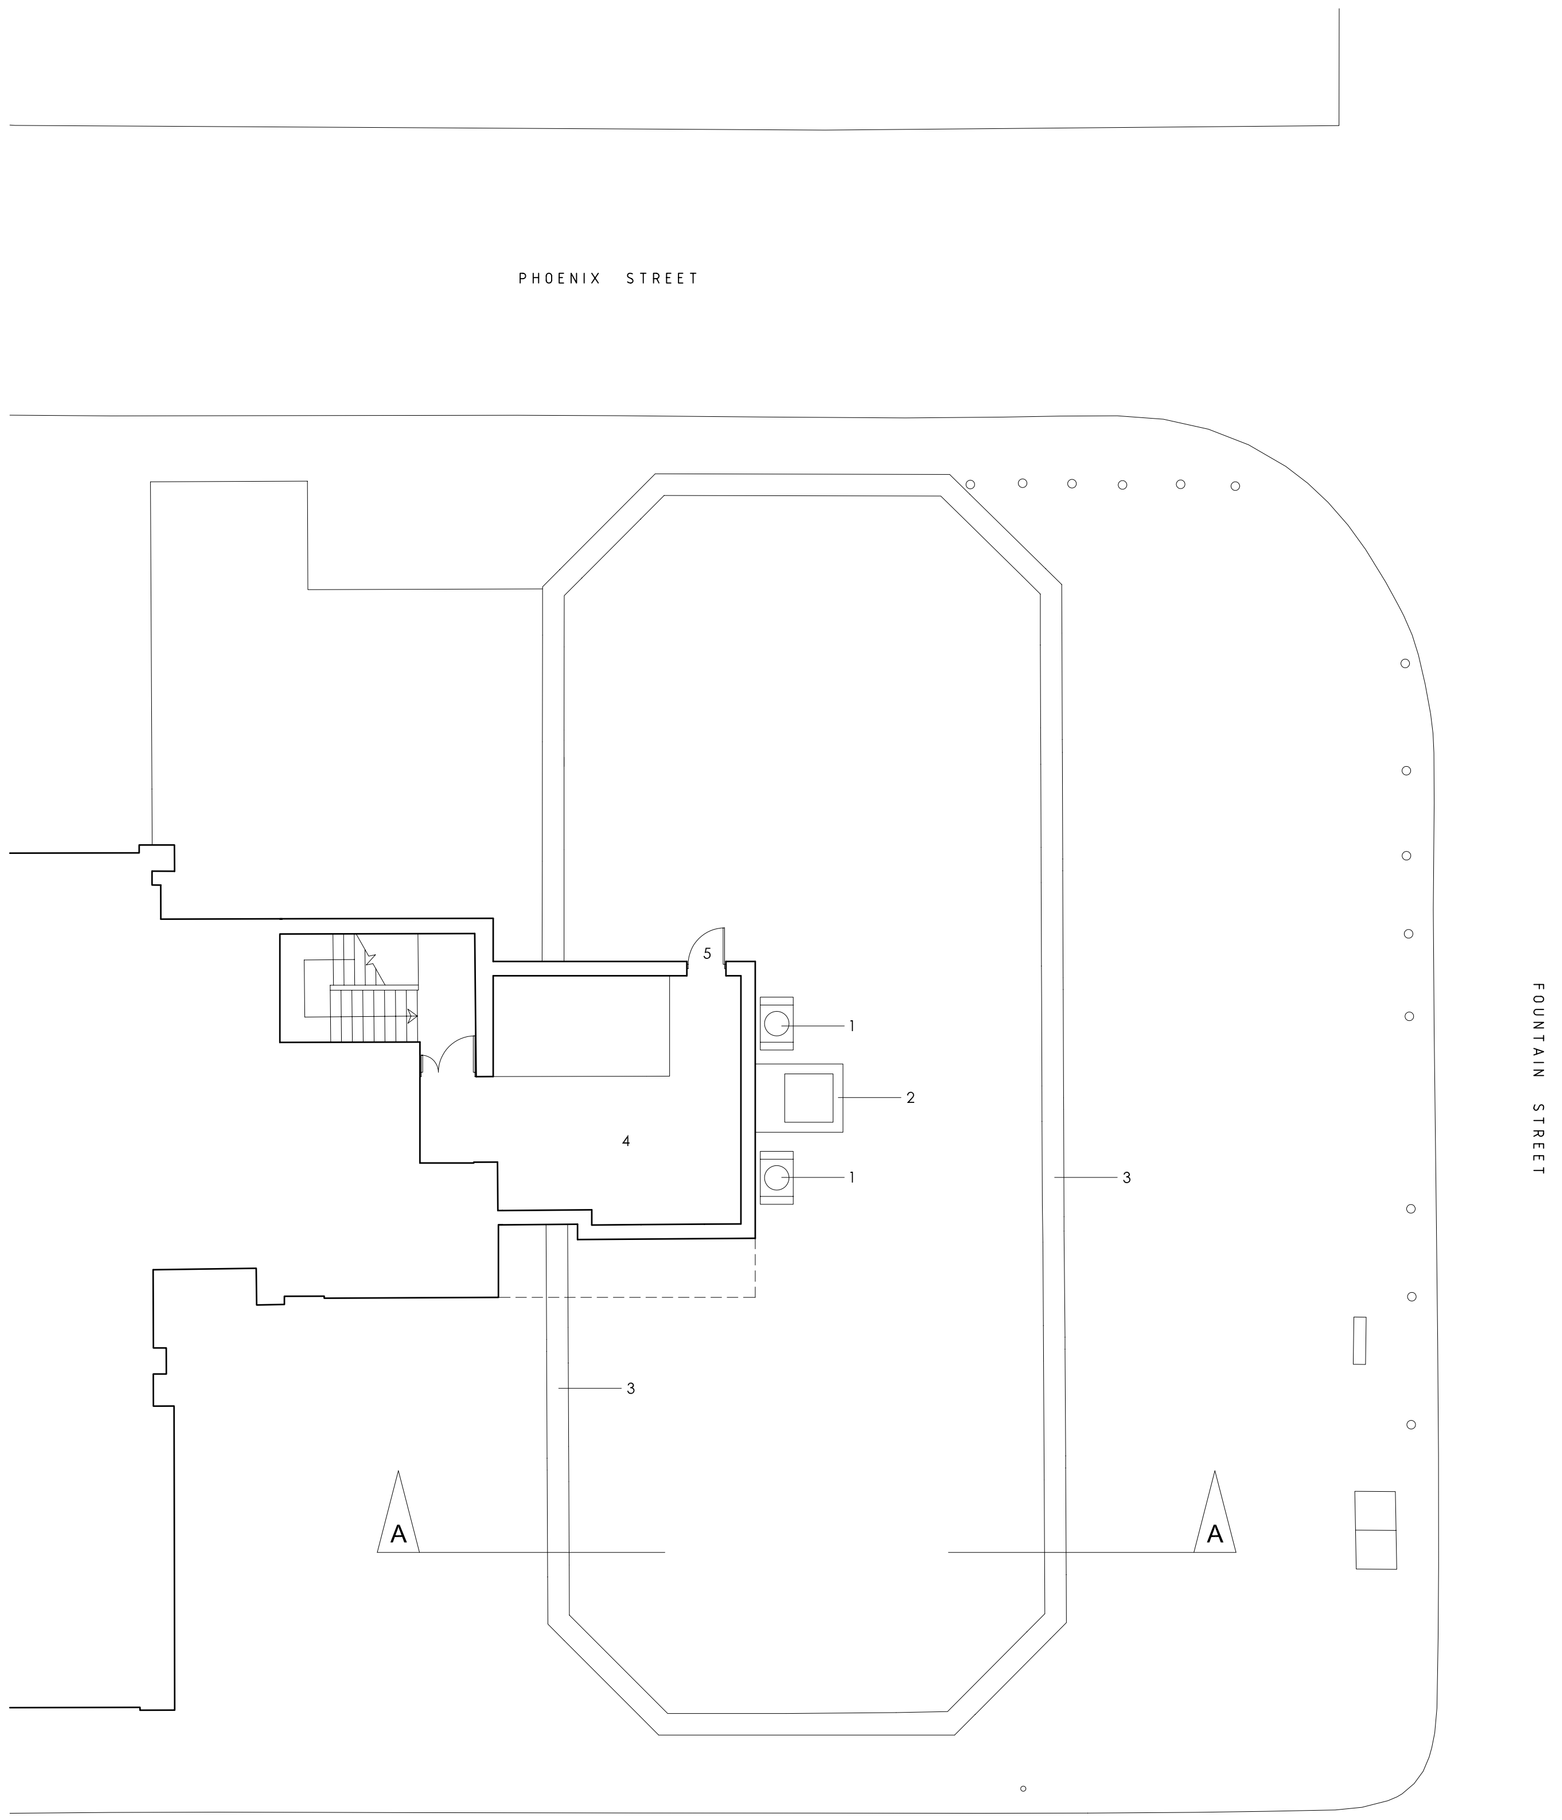

ROOF PLAN NEW SHOWING
CHILLER PLANT LOCATION

1 2 3 4 5 6 7m

DO NOT SCALE - USE FIGURED DIMENSIONS ONLY

OMBLER IWANOWSKI ARCHITECTS
10 TARIFF STREET MANCHESTER M1 2FF
TEL 0161 236 6778 FAX 0161 236 7078
OMBLERIWANOWSKI@Oiarchitects.CO.UK

KEY:

1. Proposed condenser unit, nominal 1710mm high, 760mm wide and 1220mm deep - 2 no. units proposed.

2. Existing upstand on roof.

3. Existing parapet nominal 1800mm high.

4. Existing plant room (third floor level).

5. Existing roof access.

6. Existing louvres to existing plant room.

18-20 FOUNTAIN ST

REDEVELOPMENT FOR BRUNTWOOD

OI

PROPOSED LOCATION OF NEW ROOFTOP CONDENSER UNITS

02.09.08 SCALE 1:100 @ A1

-- | L(20)012 | --