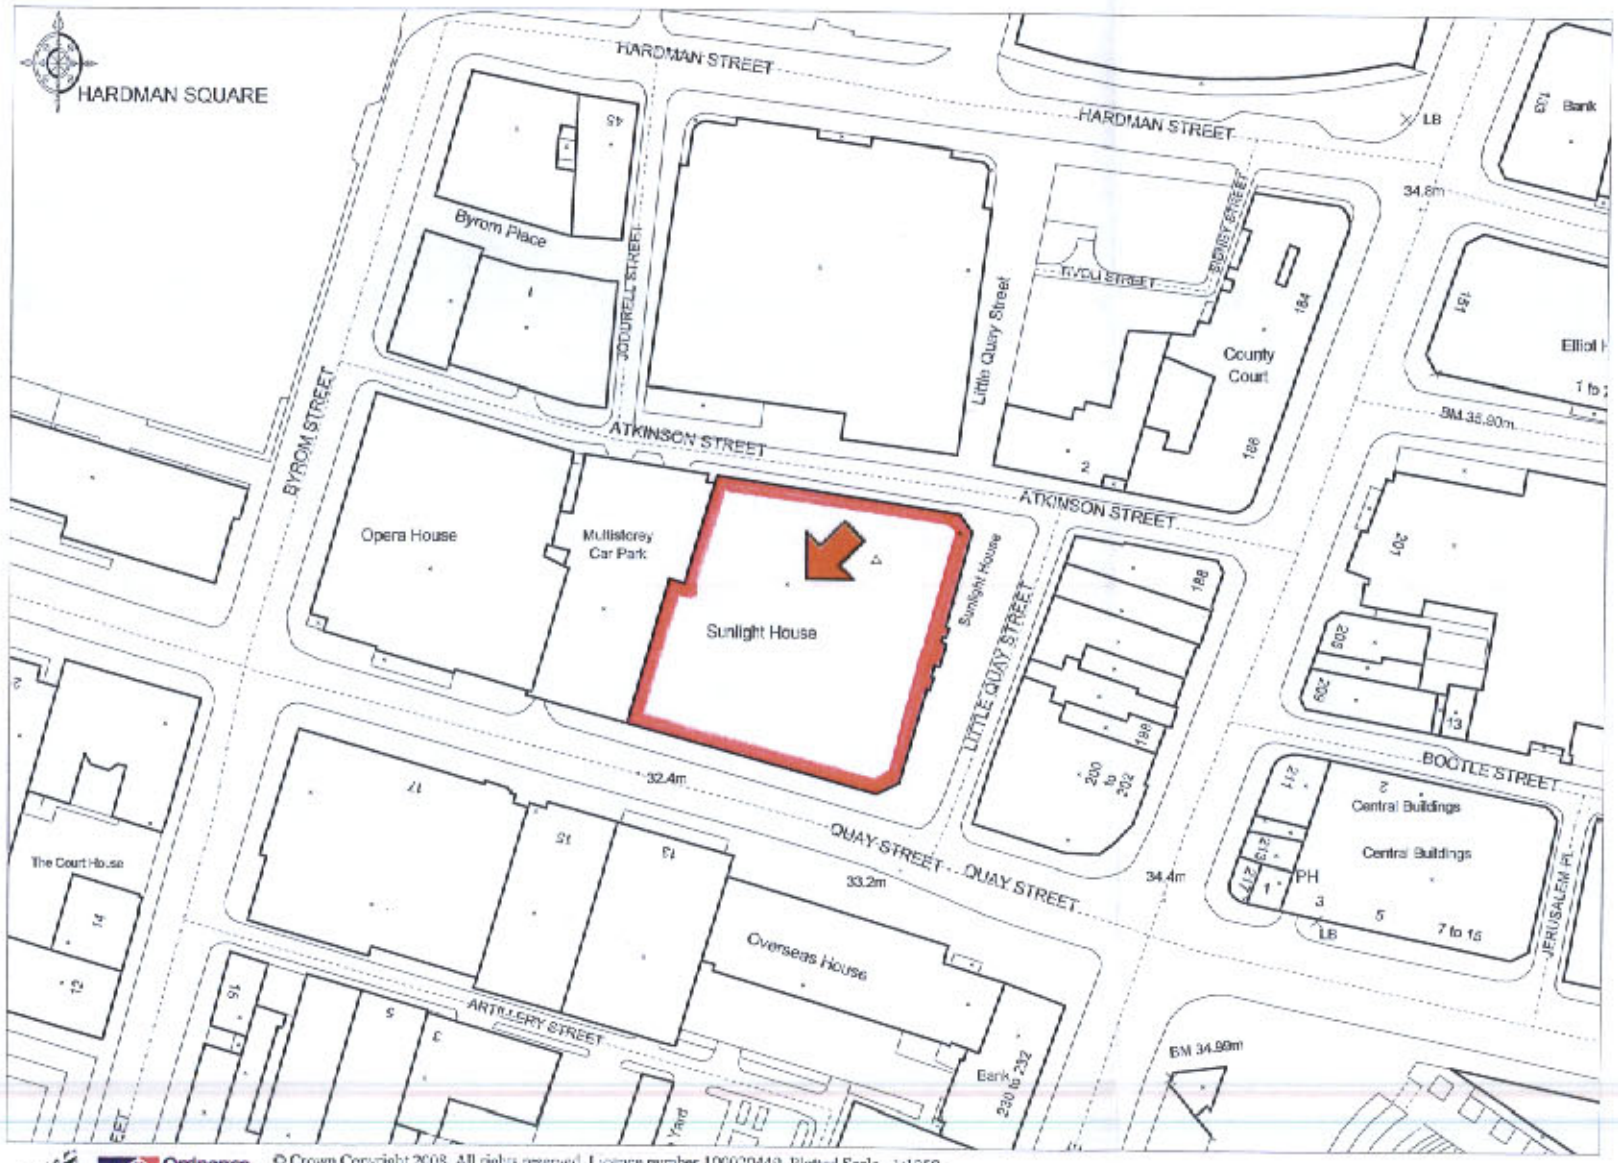

© Crown Copyright 2008. All rights reserved. Licence number 100020449. Plotted Scale - 1:1250

Ordnance Survey Map; Sunlight House

SCALE 1: 1250

Do not scale from this drawing

All dimensions to be checked on site

Notes:

PLANNING
ACKD
REPLIED
RECD 4 MAR 2008
M
M
M
FOIL ACTION

Amendments:

Drawing type: Map

Client: UNISON

Project: 6th Floor Sunlight House Office Fit Out Works

Title: Ordnance Survey Map

Scale: 1/1250 Date: March '08

Drawn: J.Ross Checked: SWW

Drg no: 105690_JR_009 Rev:

Watts.

Watts Group PLC
60 Fountain Street
Manchester M2 2FE

T: +44 (0)161 831 6180
F: +44 (0)161 834 7750

W: Watts-international.com