

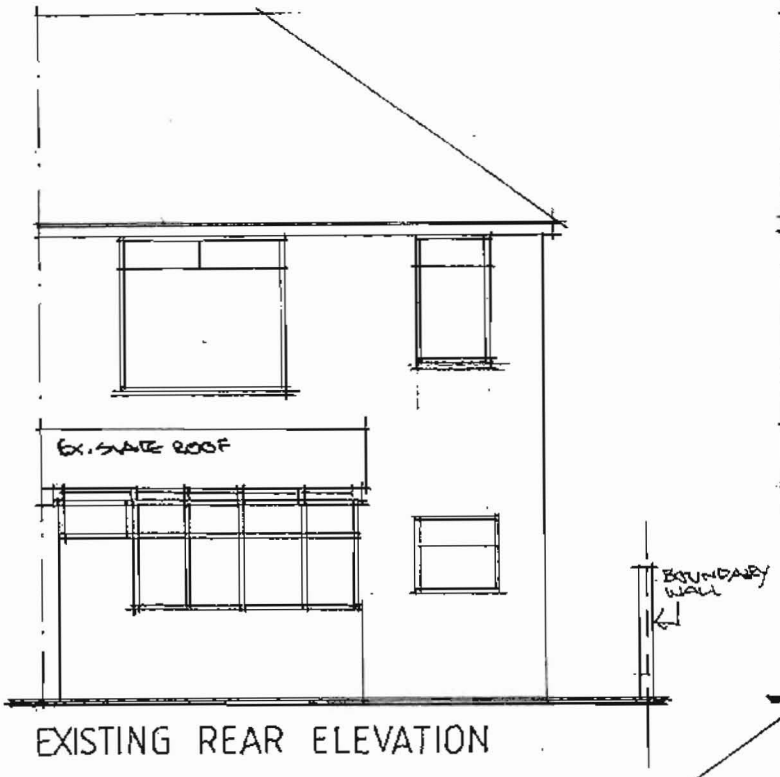


EXISTING REAR ELEVATION

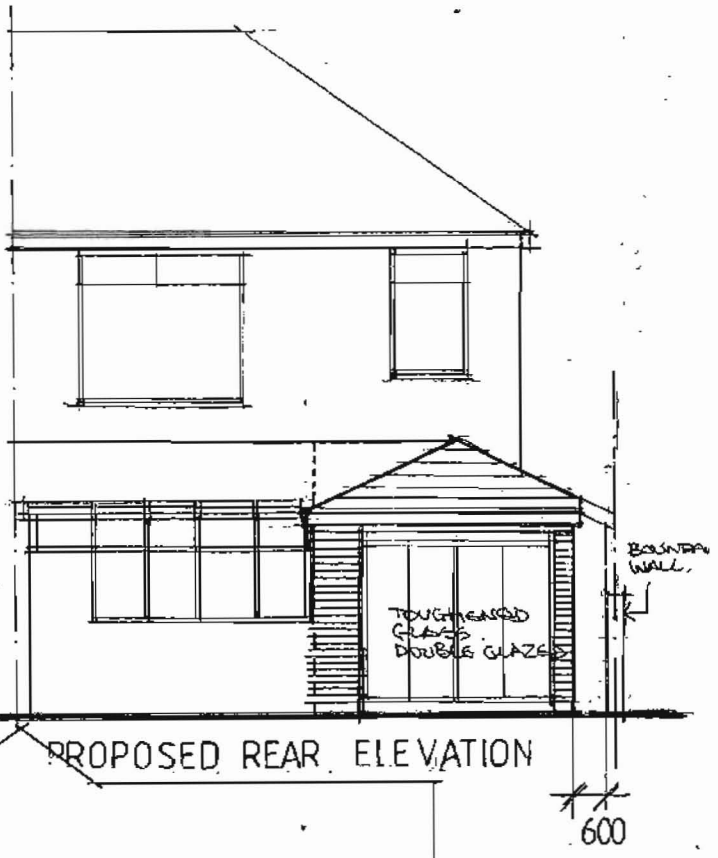

PROPOSED REAR ELEVATION

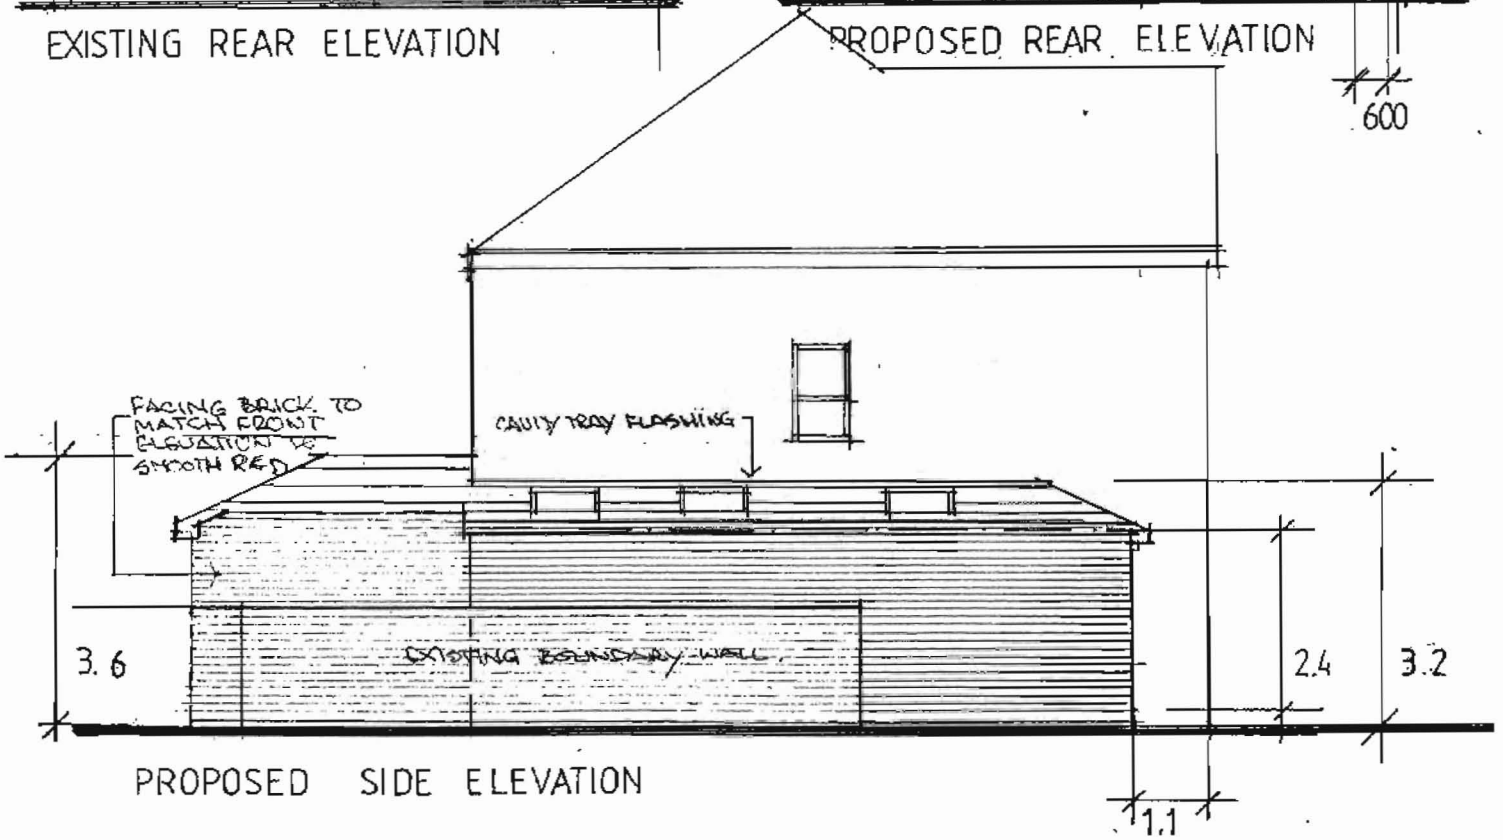


PROPOSED SIDE ELEVATION

PLANNING
ACK'D
2010

30 LINDEN PARK
BURNAGE MI9 2PW

1.100 06.10

DG 1 REV. C

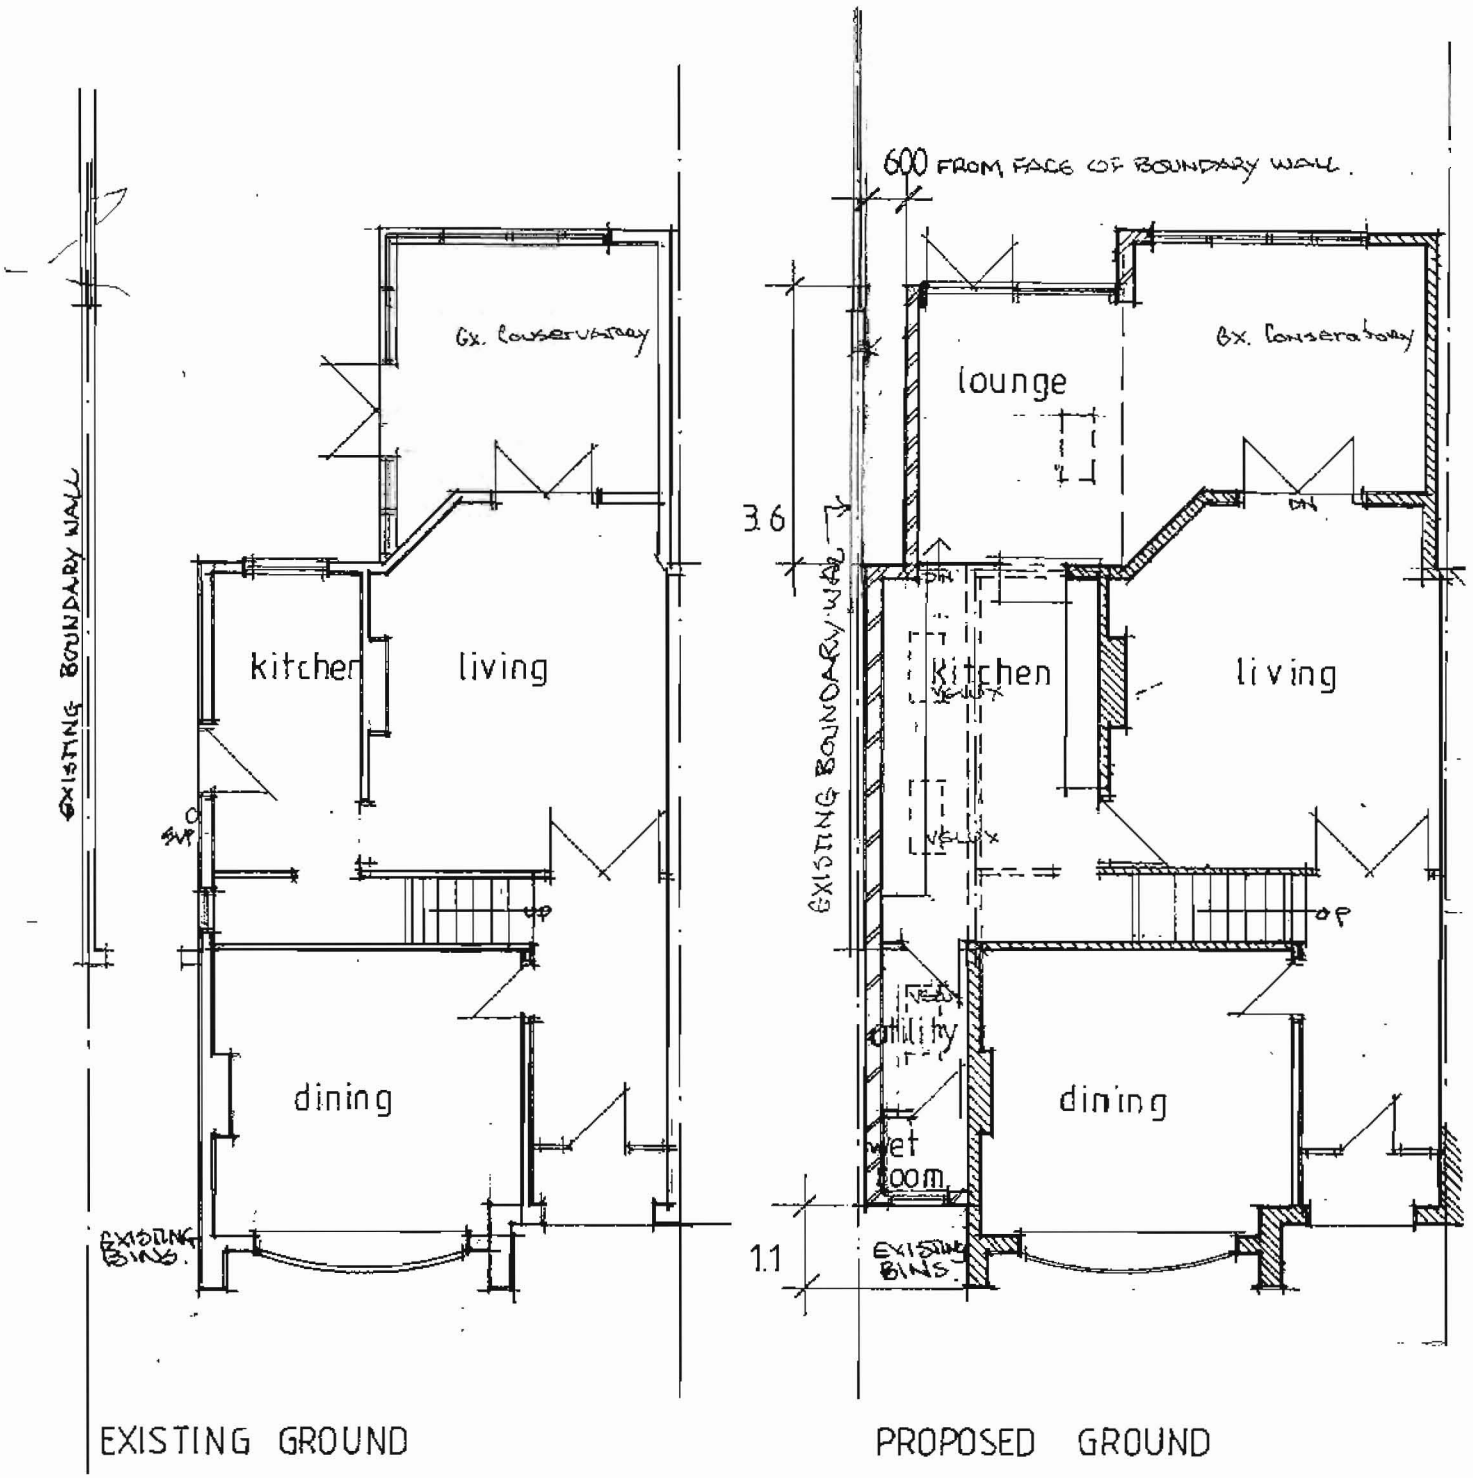

EXISTING GROUND

PROPOSED GROUND