General Notes:

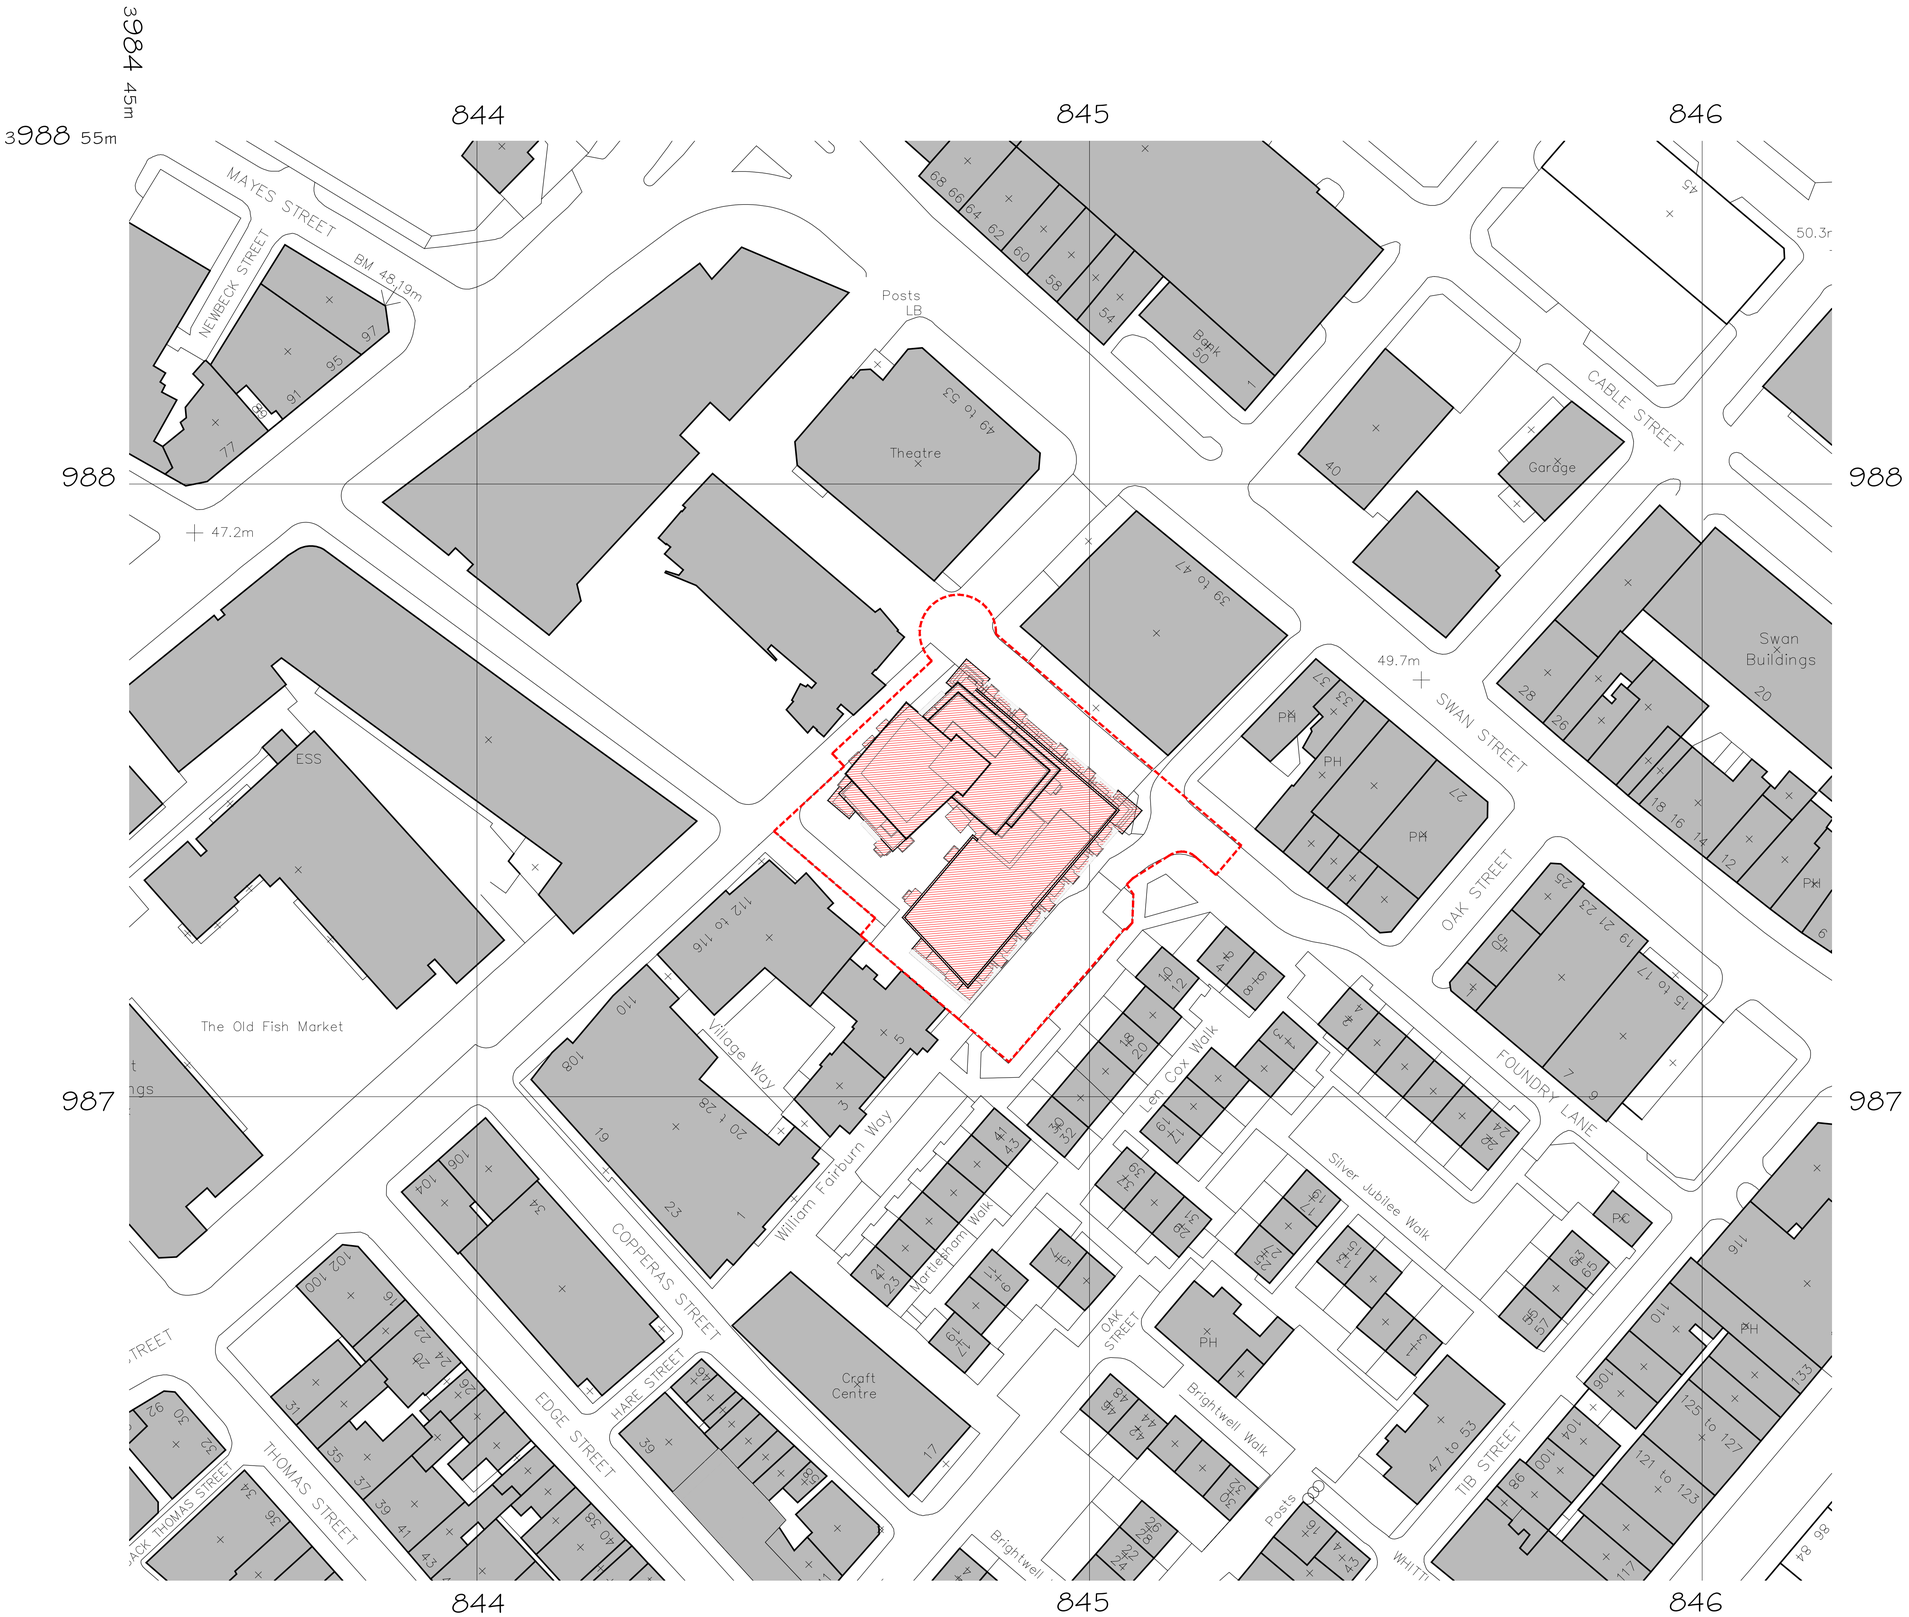

No.	Date	Description
-	15.06.12	Submitted for Planning Consent

N

Structural & Civil Engineer:
integra consulting
t +44 (0)161 2373400
f +44 (0)161 2373635
e manchester@integraconsulting.co.uk
w www.intergaconsulting.co.uk

Building Services Engineer:
RPS
t +44 (0)161 7868550
f +44 (0)161 786 8551
e infoman@rwgregory.co.uk
w www.rpsgroup.com

Quantity Surveyor:
appleyard &trew
t +44 (0)161 9734347
f +44 (0)161 9051355
e sale@appleyardandtrew.co.uk
w www.appleyard&trew.com

Client:
ician

Lyric Square
Number Four
London, W6 0ED
United Kingdom
MWA+D
Mark Weintraub Architecture & Design LLP
T:44(0)208 222 7550
F: 44(0)208 222 7551
info@weintraub.co.uk
www.weintraub.co.uk

Project:
PHASE-6
Smithfield Northern Quarter, Manchester

Project no: 210-1123

Date: 15.06.12

Scale: 1:250@A1 | 1:500@A3

Drawn by: PG

Checked by: MW

Drawing Title:
OS Map & Site Plan Redline

Drawing Number: A00.01

Rev: -

Drawing Status: PLANNING

Copyright © Mark Weintraub Architecture & Design LLP