
Waste Collection Point plan

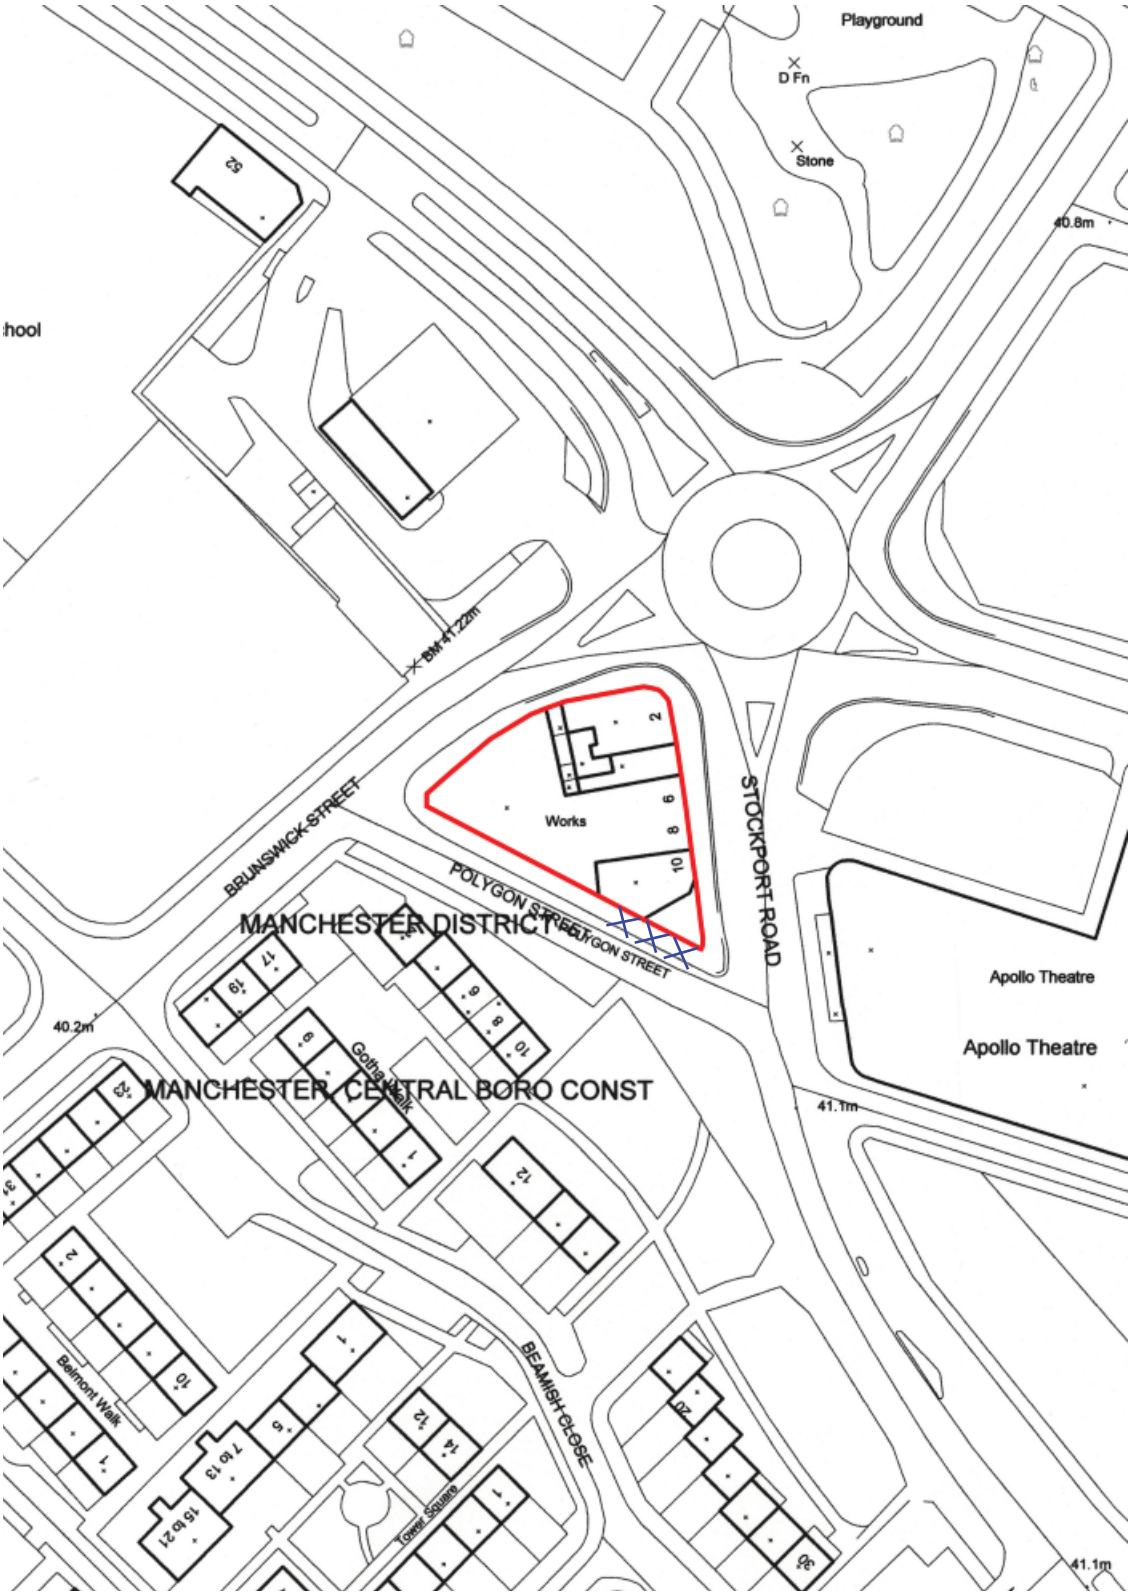

north

KEY

Bin Collection Point

Site Edged Red

Paul Butler Associates
Planning, Development & Heritage Consultants

a. 31 Blackfriars Road Salford Manchester M3 7AQ
t. 0161 835 3530
e. pba@paulbutlerassociates.co.uk

client:	Saco Homes Ltd
job no:	08/566
dwg no:	002
scale:	1:1250