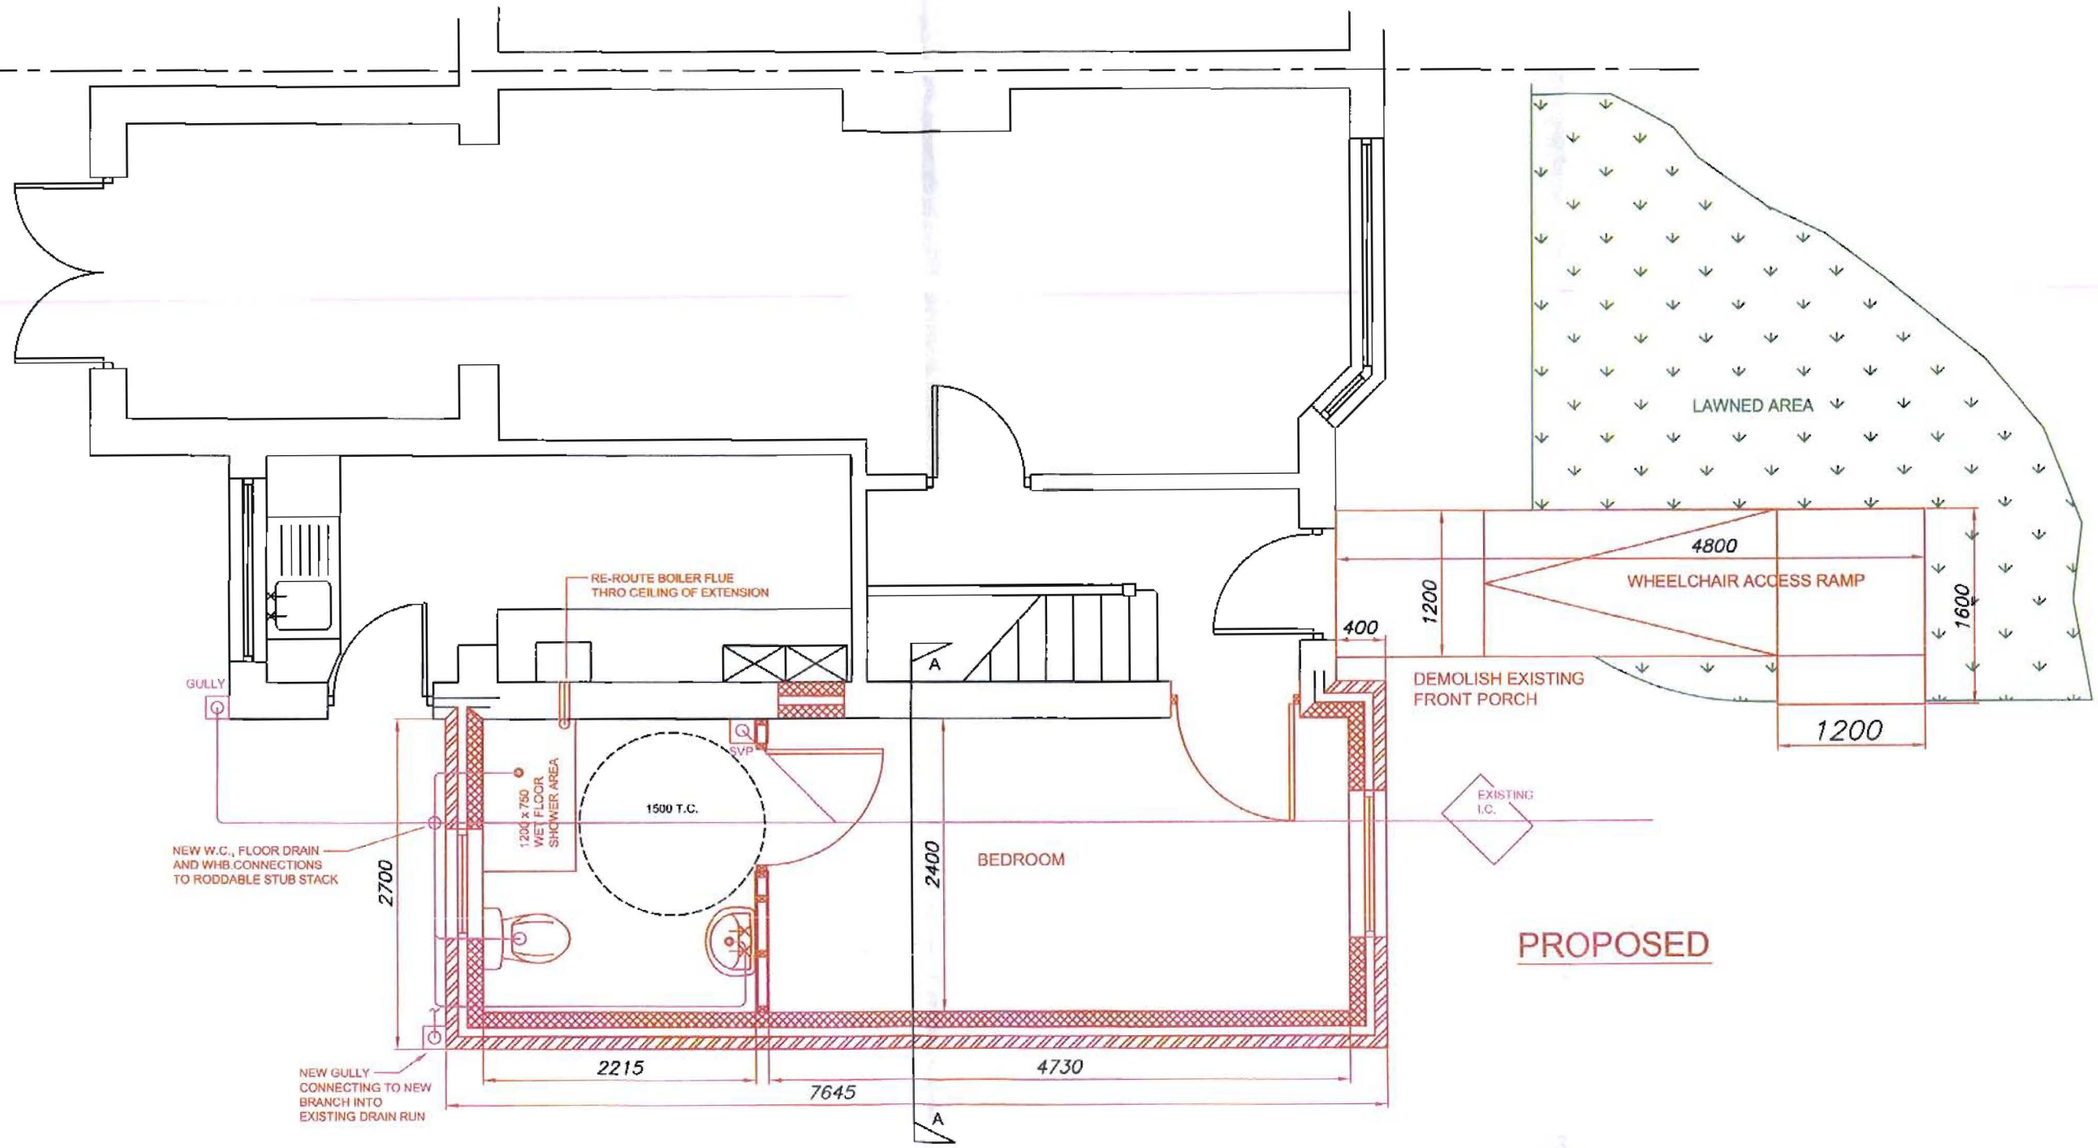


PROPOSED

Rev 1 - FOR BUILDING CONTROL / PLANNING APPLICATIONS	25/06/10
Rev 0 - FOR INFORMATION	01/02/10

Drawn By: DP

Drawing: 2 of 4

Scale: 1:50

Project:
59 Tanfield Rd
Didsbury
M20 5GE

Level 4, Victoria Mill
Lwr Vickers St., Miles Platting,
Manchester. M40 7LH

MEAP
Manchester
Equipment &
Adaptations
Partnership