This drawing is protected by copyright and the information contained therein is the property of William McCall.
The drawing must not be copied and the information contained therein may not be used or disclosed without written permission of and in the manner permitted by William McCall.

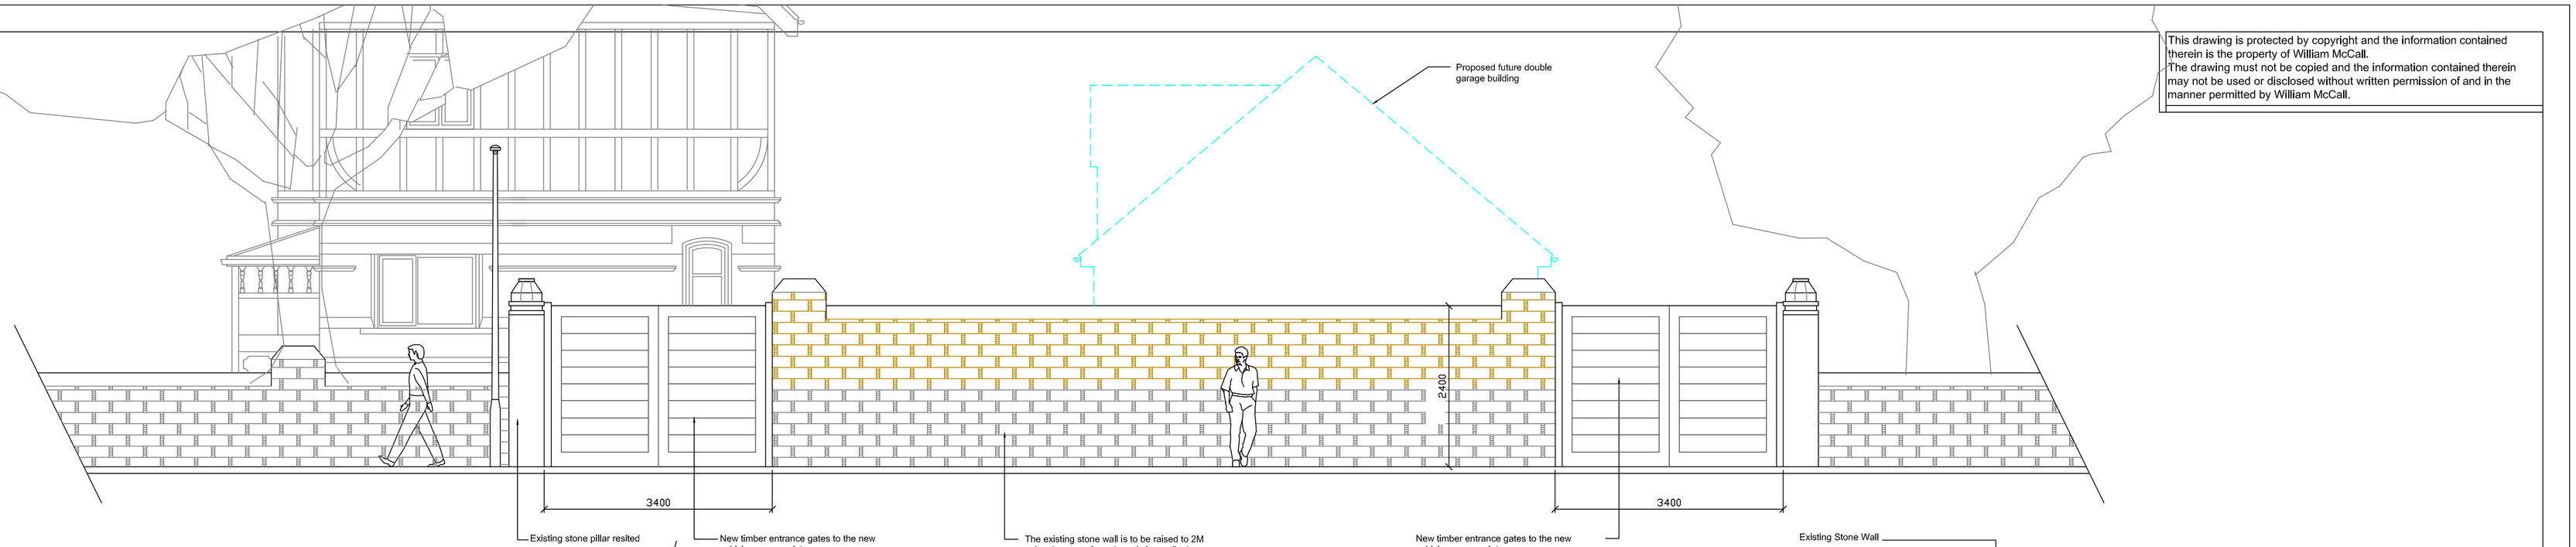

Proposed Elevation A - A Holme Road

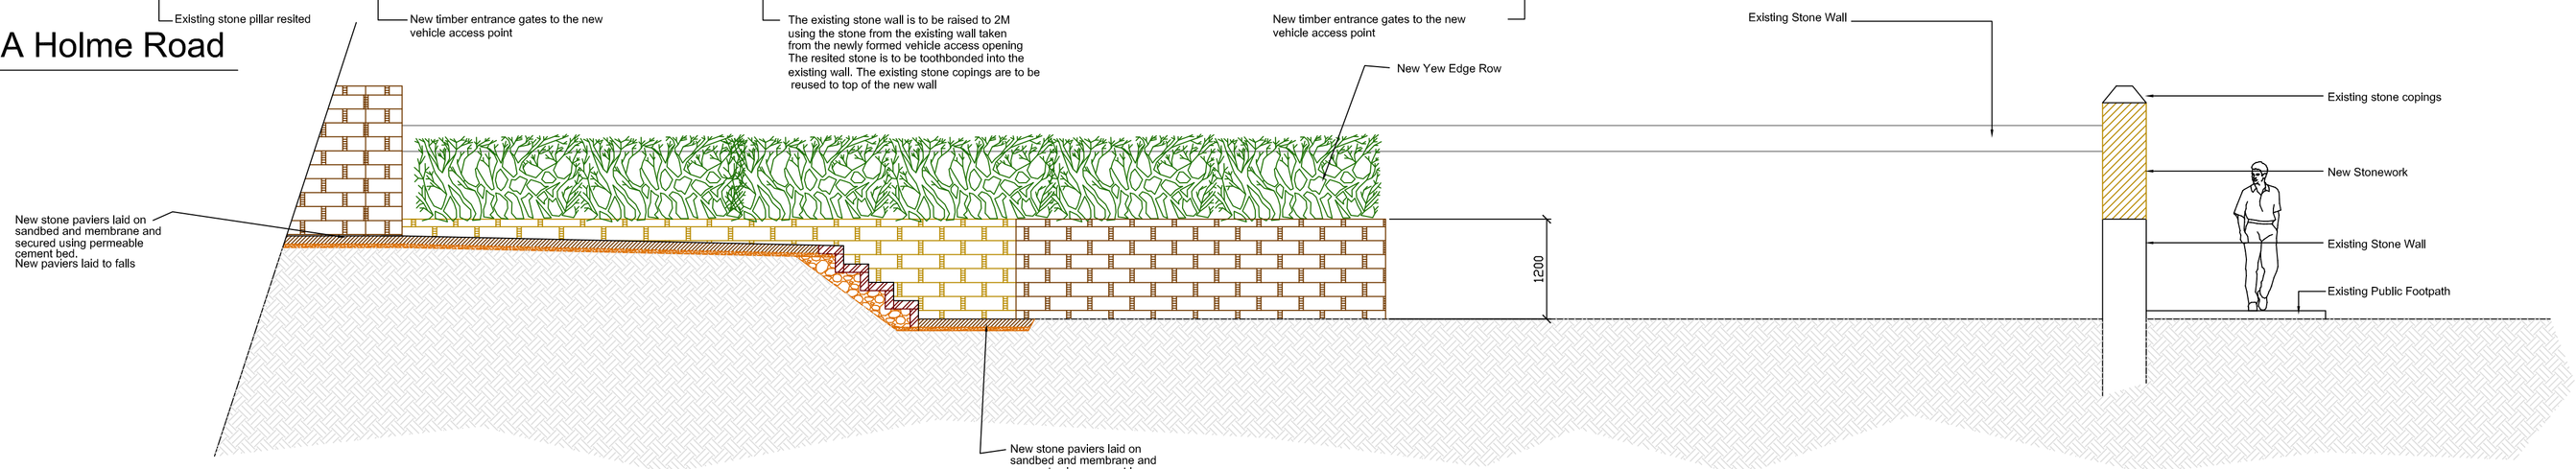

Proposed Section/Elevation B - B

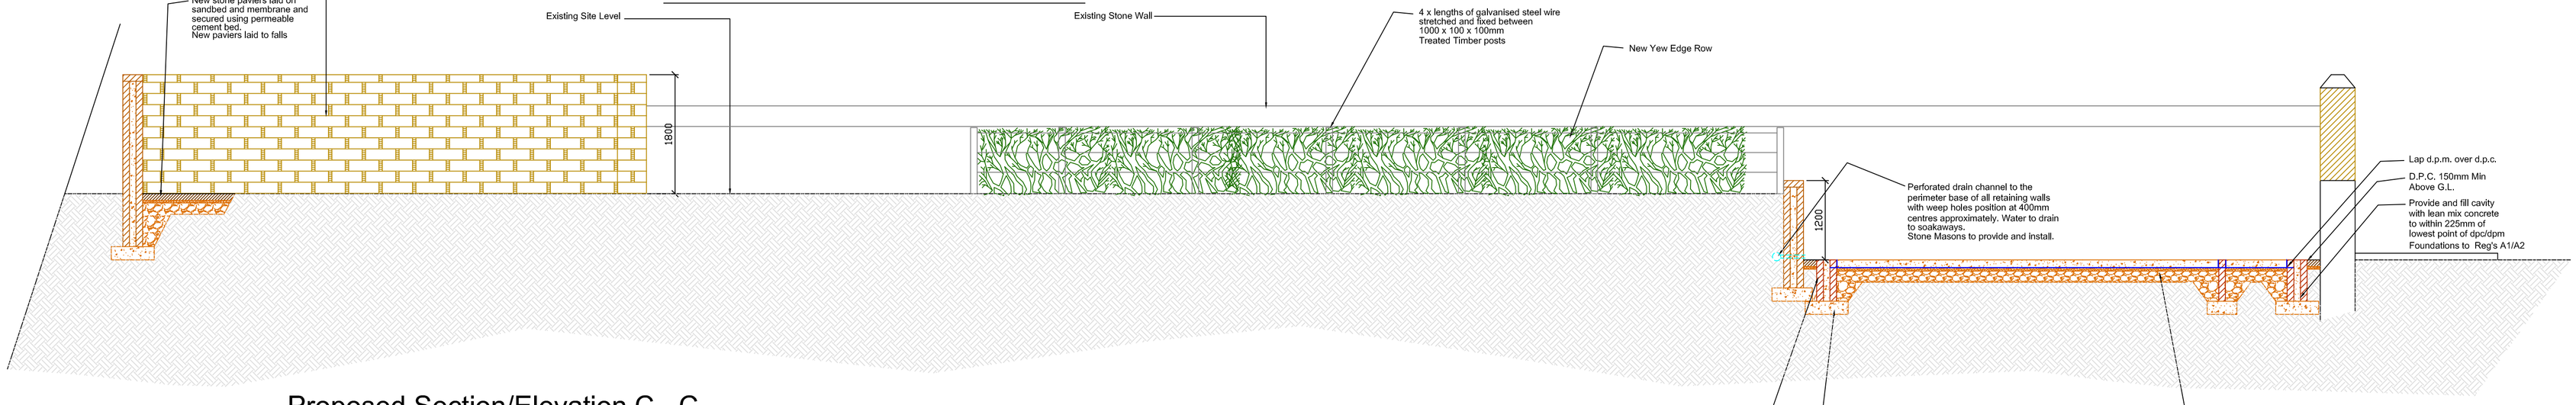

Proposed Section/Elevation C - C

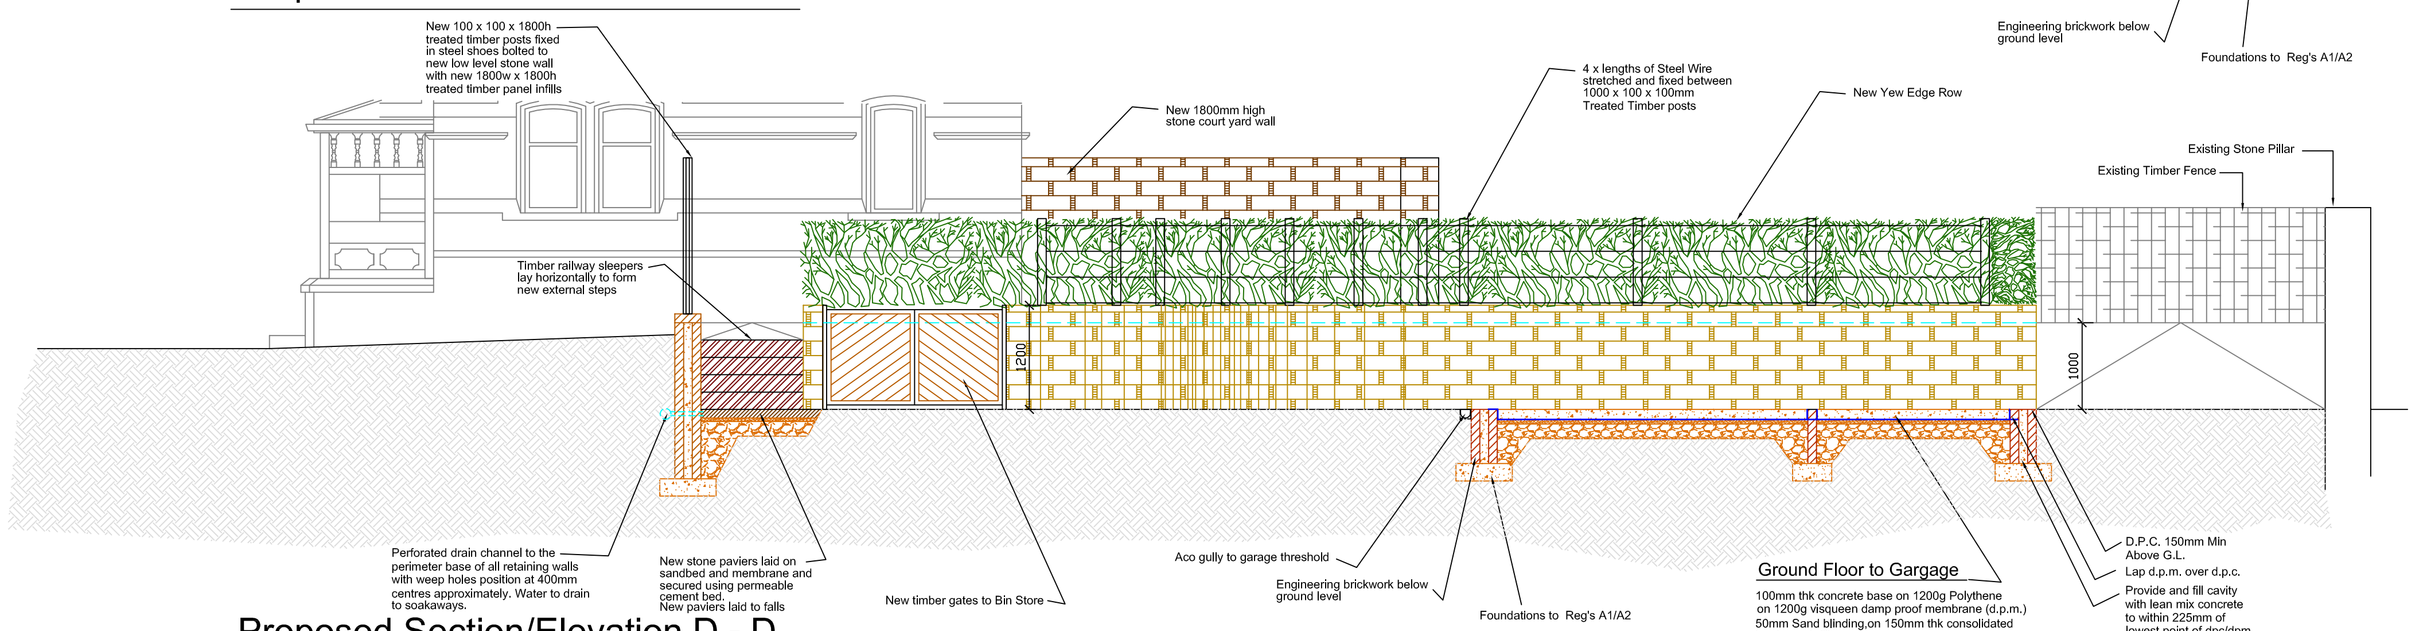

Proposed Section/Elevation D - D

Project Title :-	New Detached Garage Existing & Proposed Street Scene Elevations
Client :-	Mr & Mrs Gutfreund
Drwg No :-	10.12.086 - 4 | 4 of 4
Date :-	October '12
Rev :-	*
Scale :-	1:100 & 1:50
Drawn:-	SCM
Checked :-	WMC
Site Address :-	Land Adjacent Park Lodge Marie Louise Gardens Didsbury, Manchester M11 2UP

14 Primrose Bank
Greenfield
Saddleworth
OL3 7JP
Tel: 01457 871202
wmshowa@aol.
www.william-mccall.com

A1