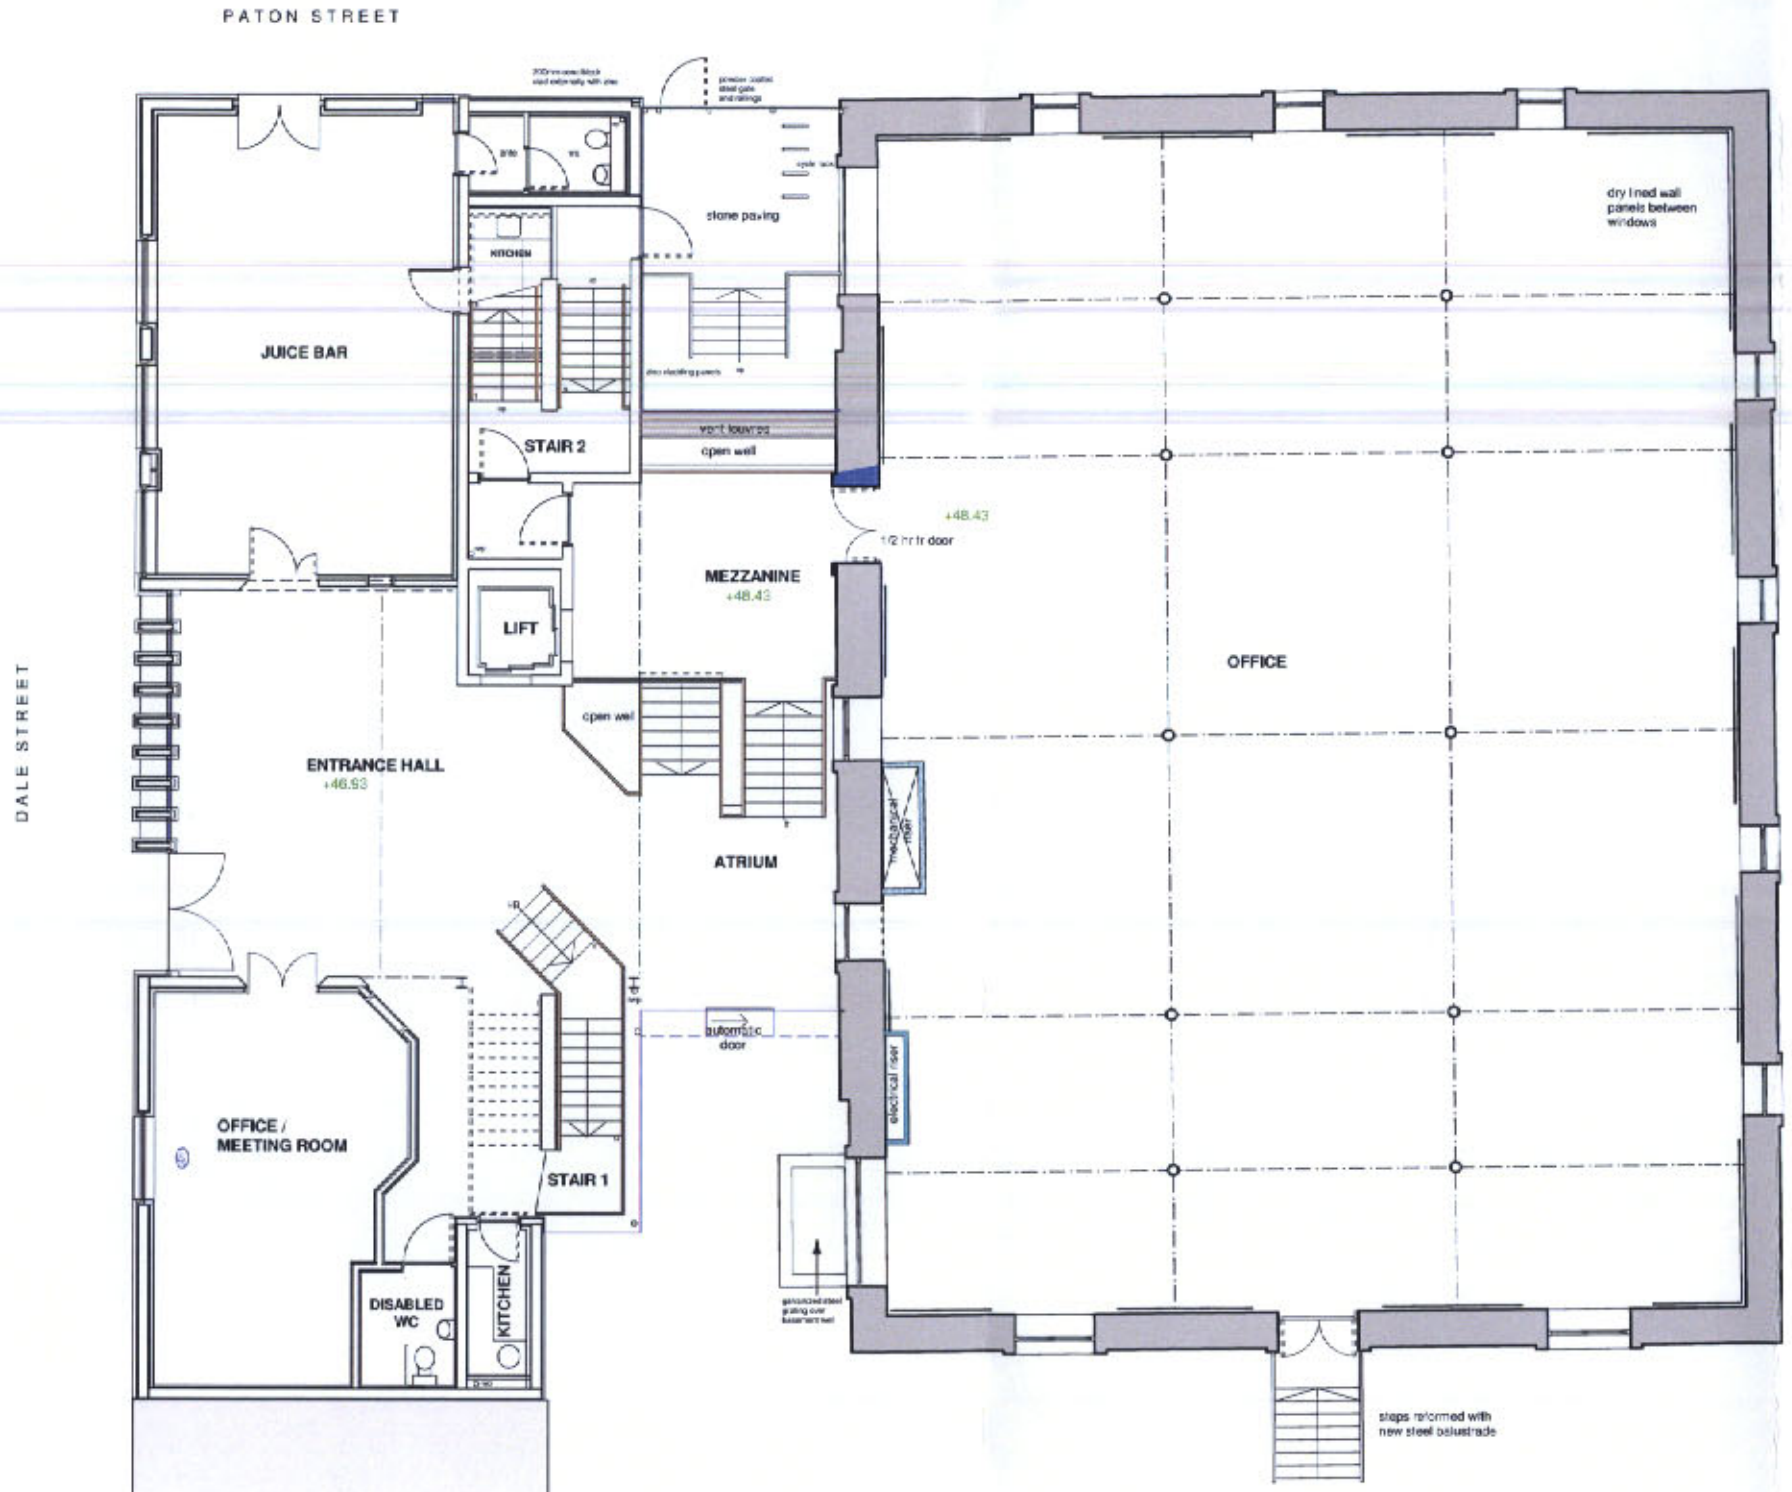

PLANNING
ACK'D
REPLIED
RECD 11 APR 2008

c: May 07 Revised layout
b: 2 August 06 Paton Street window recess amended
Bin Store cladding amended
Entrance from courtyard recessed
a: 20.04.06 stair areas amended

STAN BROSTER DESIGN
ARCHITECTURE COMMERCIAL AND RETAIL INTERIORS FURNITURE

CARVERS WAREHOUSE
Piccadilly Basin, Manchester

GROUND FLOOR PLAN
GENERAL ARRANGEMENT

STAN BROSTER DESIGN LIMITED Stan Broster DipArch RIBA
Charlesbye Farm, Greeby Hill, Ormskirk, Lancs, L39 2DT
Mob: 07770 604531 Tel/Fax: 01695 578705 E-mail: stan@stanbrosterdesign.co.uk

scale: 1:100 @ A2 date: May 06 CW/GA/02D