© A.P.E. Design
A.P.E. Design shall have no responsibility for any use made of this document other than for that which it was prepared and issued.

10cm SCALE WITH CAUTION use both scale bars to check for reduction or distortion



**PHOTO 'A'**
**MAIN ENTRANCE**



**PHOTO 'B'**
**RAINWATER DETAIL**




**PHOTO 'C'**
**PROJECTION OF CANOPY**



**INDICATIVE IMAGE 'A'**

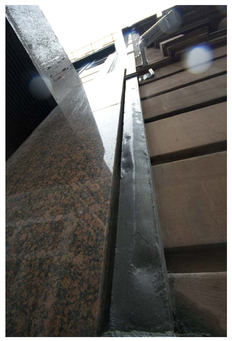

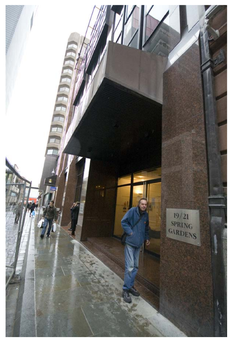**INDICATIVE IMAGE 'B'**



**INDICATIVE IMAGE 'C'**




**EXISTING PLAN**
SCALE 1:50




**EXISTING SECTION 'A-A'**
SCALE 1:50

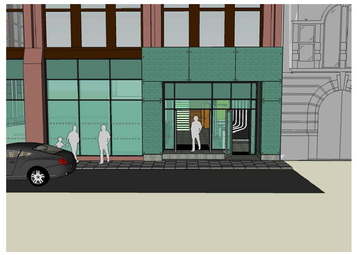


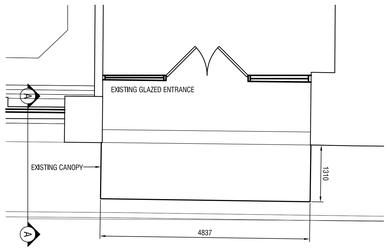**PROPOSED PLAN**
SCALE 1:50

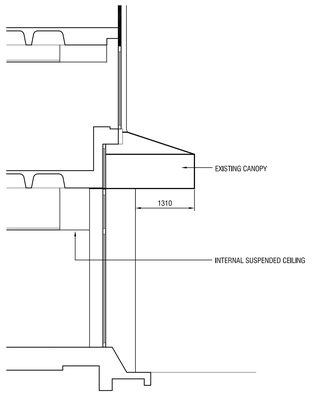


**PROPOSED SECTION A-A**
SCALE 1:50

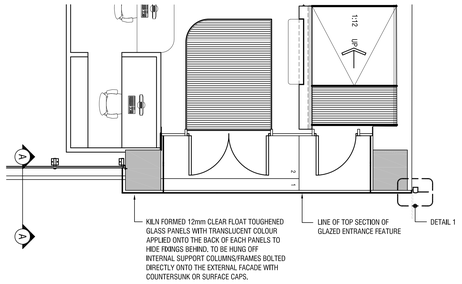


**EXISTING ELEVATION**
SCALE 1:50

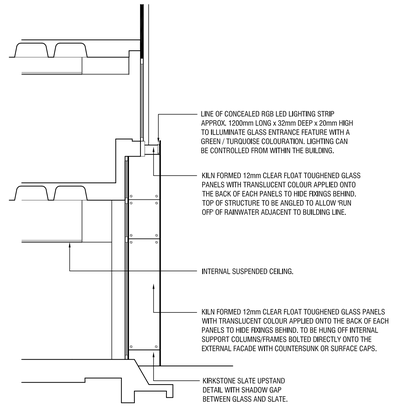


**PROPOSED ELEVATION**
SCALE 1:50

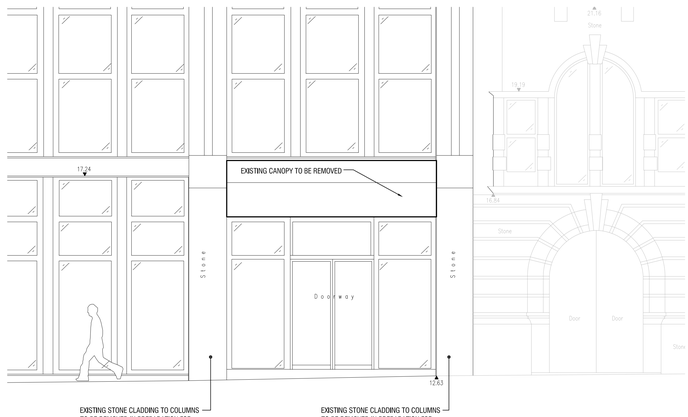


**DETAIL 1 - SEE PHOTO 'B'**
SCALE 1:10

# EXISTING CANOPY
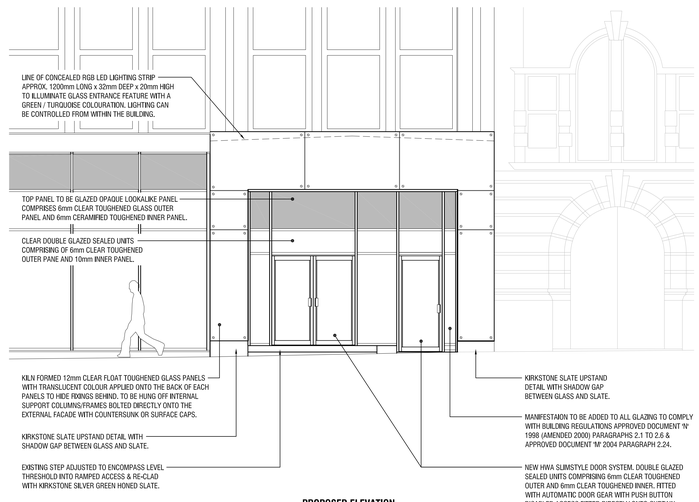
# PROPOSED CANOPY

| Rev | Details | Date | Signed |
|---|---|---|---|
| P3 | REVISED FURTHER TO COMMENTS FROM MANCHESTER CITY COUNCIL. | MAR '08 | JM |
| P2 | REVISED FURTHER TO COMMENTS FROM MANCHESTER CITY COUNCIL. | FEB '08 | JHM |

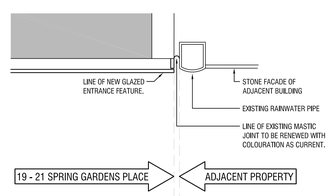PLANNING

A.P.E. Design
Chapel House
Barleyfield Park
Warrington
WA3 6AE
Tel 01925 830247
Fax 07005 838348
www.apeuom.co.uk

A P E Design

**Client**
MAGNUS

**Project**
19-21 SPRING GARDENS
MANCHESTER

**Title**
PROPOSED NEW ENTRANCE FEATURE

Date: **JAN '08** | Drawn: **JM**
Job. No: **APE116** | Checked: **JHM**
Scale @ A0: **1:50** | Approved: **JHM**
Org. No: **(200)A913** | Revision: **P3**

© A.P.E. DESIGN - CAD ORIGINAL - NOT TO BE MODIFIED BY HAND