MIRAMAR GROVE VILLAGE

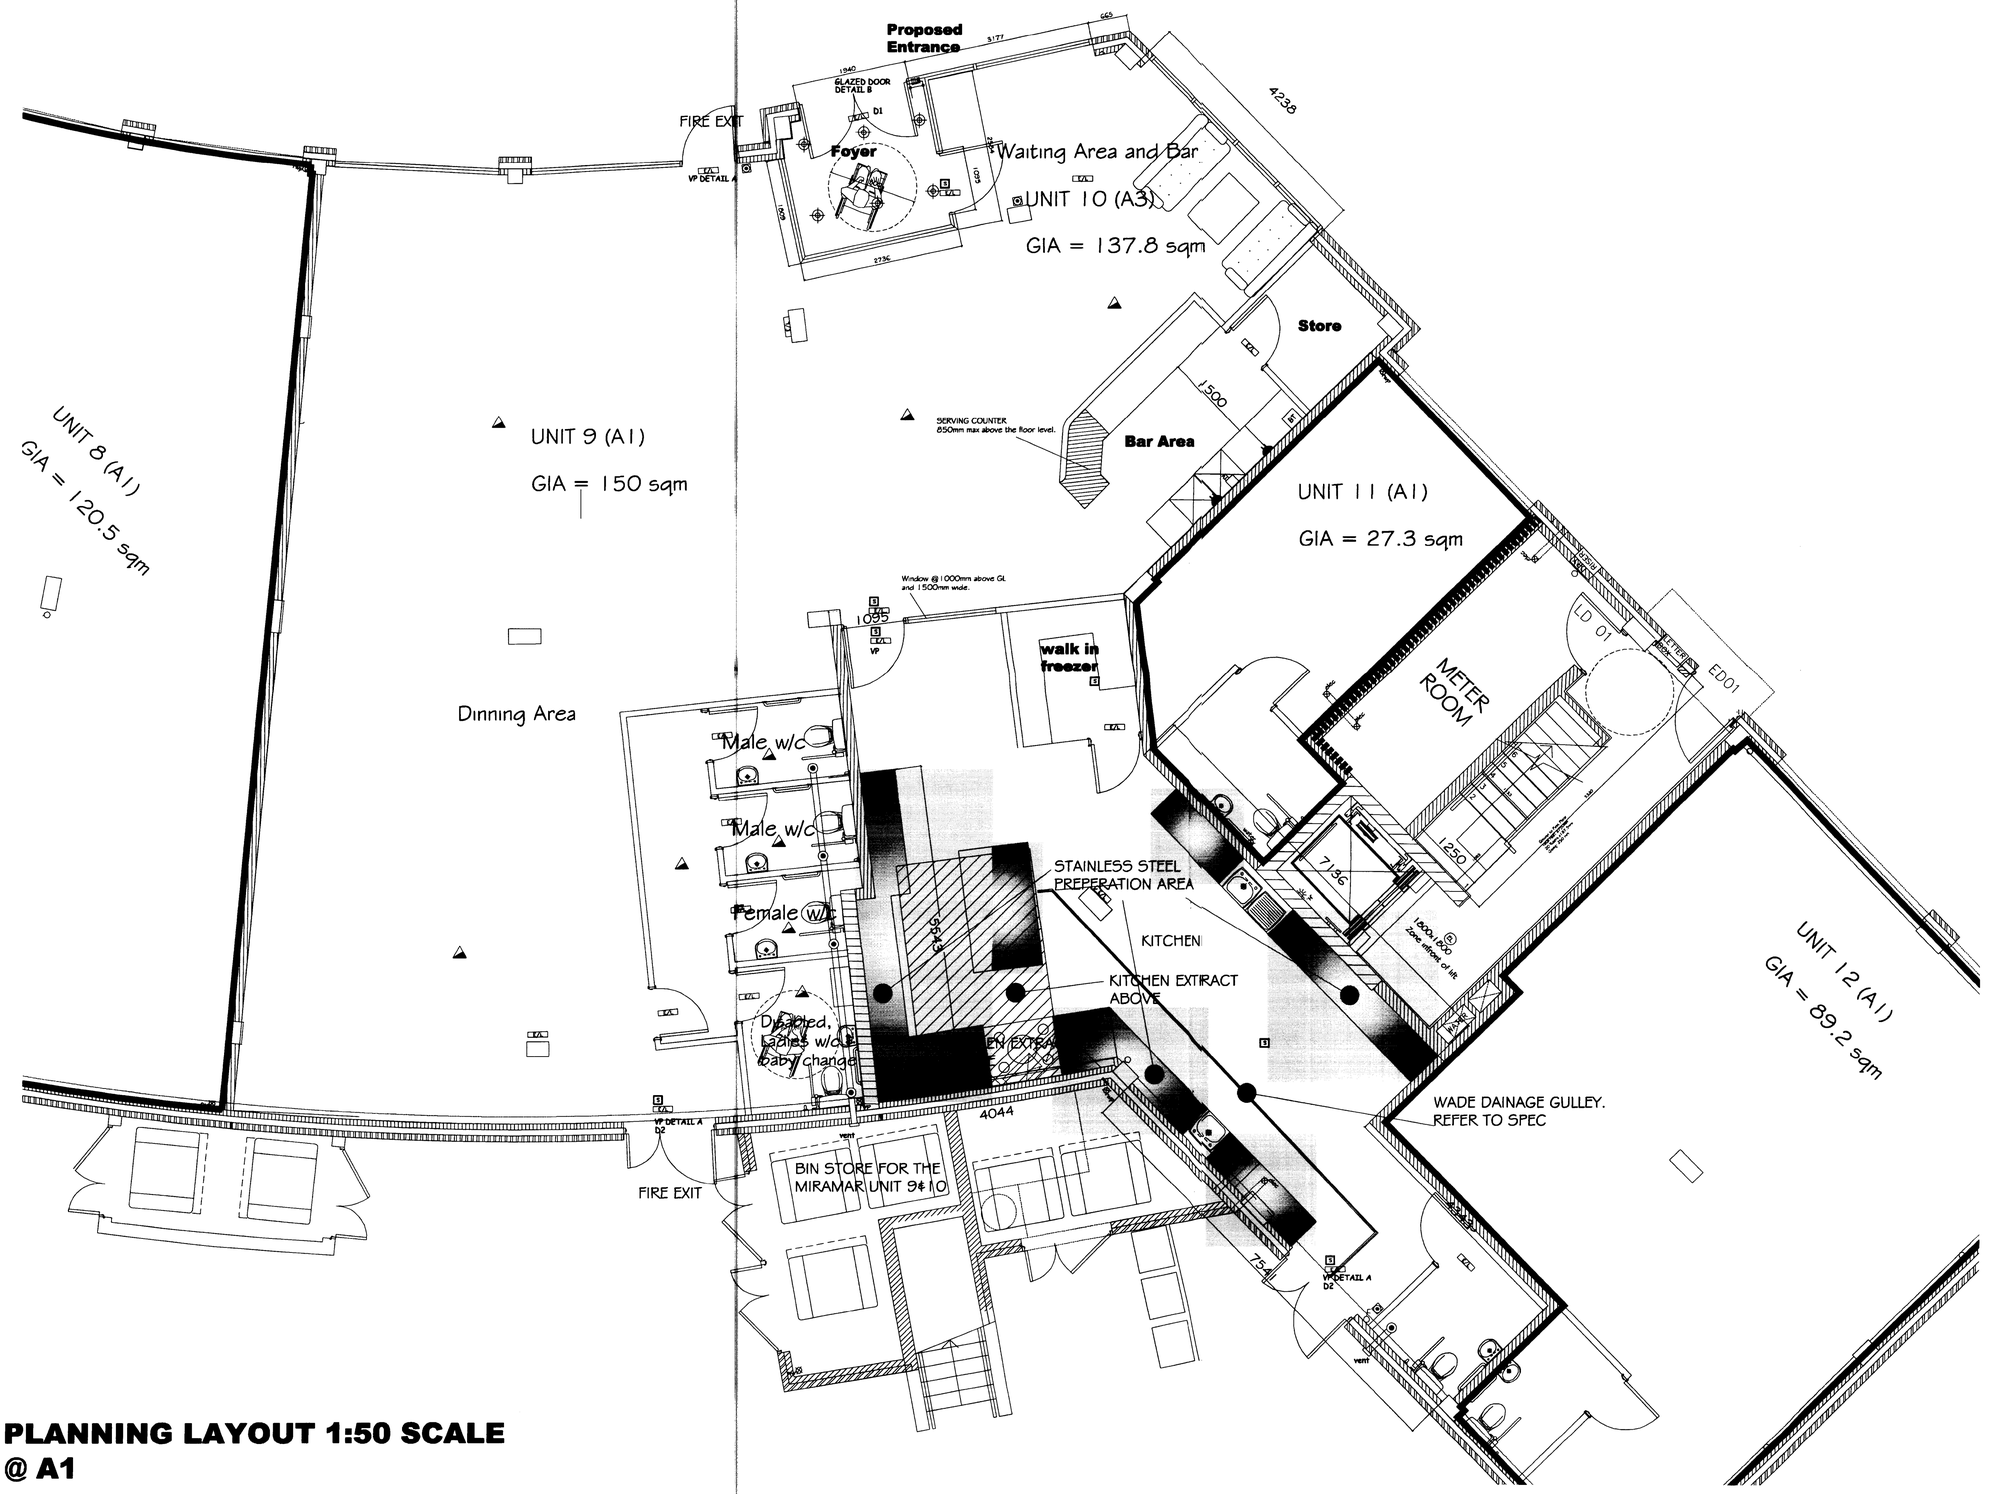

PLANNING LAYOUT 1:50 SCALE @ A1

PLANNING
ACK'D
REPLIED
RECD - 3 JUL 2008
M
M
M
FOR ACTION

SKETCH SCHEME 15

SITE
GROVE VILLAGE, UNITS 9 & 10
PYMOUTH GROVE, MANCHESTER

DRAWING TITLE
PLANNING DRAWINGS

DRAWING NO
12-01-02