
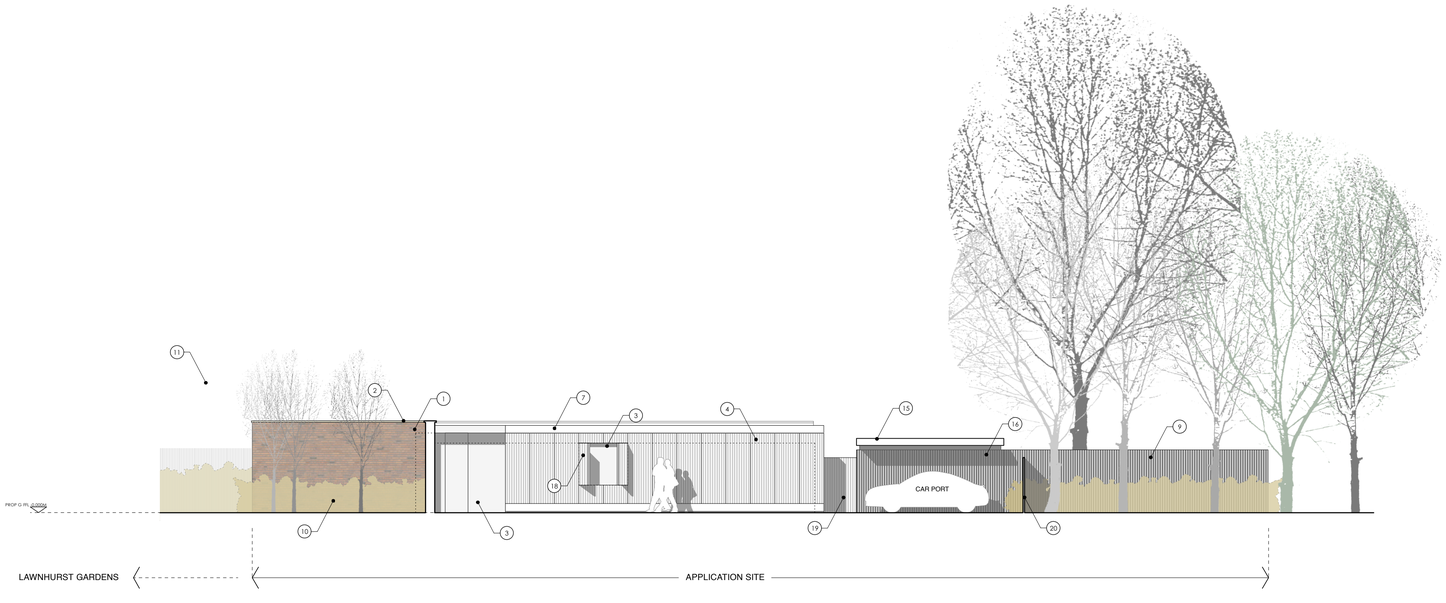



PROPOSED SECTION C-C / ELEVATION C
SCALE 1:100 @ A1

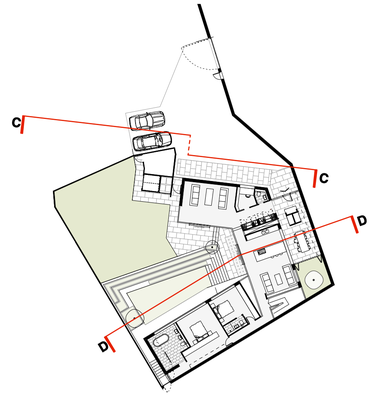

SECTION / ELEVATION KEY

MATERIALS KEY:

1. 3M HIGH BRICK GARDEN WALL
2. STONE COPING
3. GLAZING
4. VERTICAL T&G TIMBER CLADDING
5. PLANTED ROOF
6. ROOFLIGHT
7. METAL COPING
8. METAL HANDRAIL
9. 2.1M HIGH TIMBER BOARD BOUNDARY FENCE
10. PLANTING
11. NEW TREES
12. VEHICLE ENTRANCE GATE (BRICK CLAD TO MATCH ITEM 1)
13. TIMBER PEDESTRIAN ENTRANCE GATE
14. WALK-ON ROOFLIGHT
15. CAR PORT ROOF
16. VERTICAL TIMBER CLADDING (TIMBER TO MATCH ITEM 9)
17. VERTICAL TIMBER CLADDING
18. VERTCAL T&G TIMBER SHUTTER INTEGRAL TO CLADDING (AS ITEM 4)
19. TIMBER SIDE GATE
20. 1.8M HIGH BOUNDARY FENCE

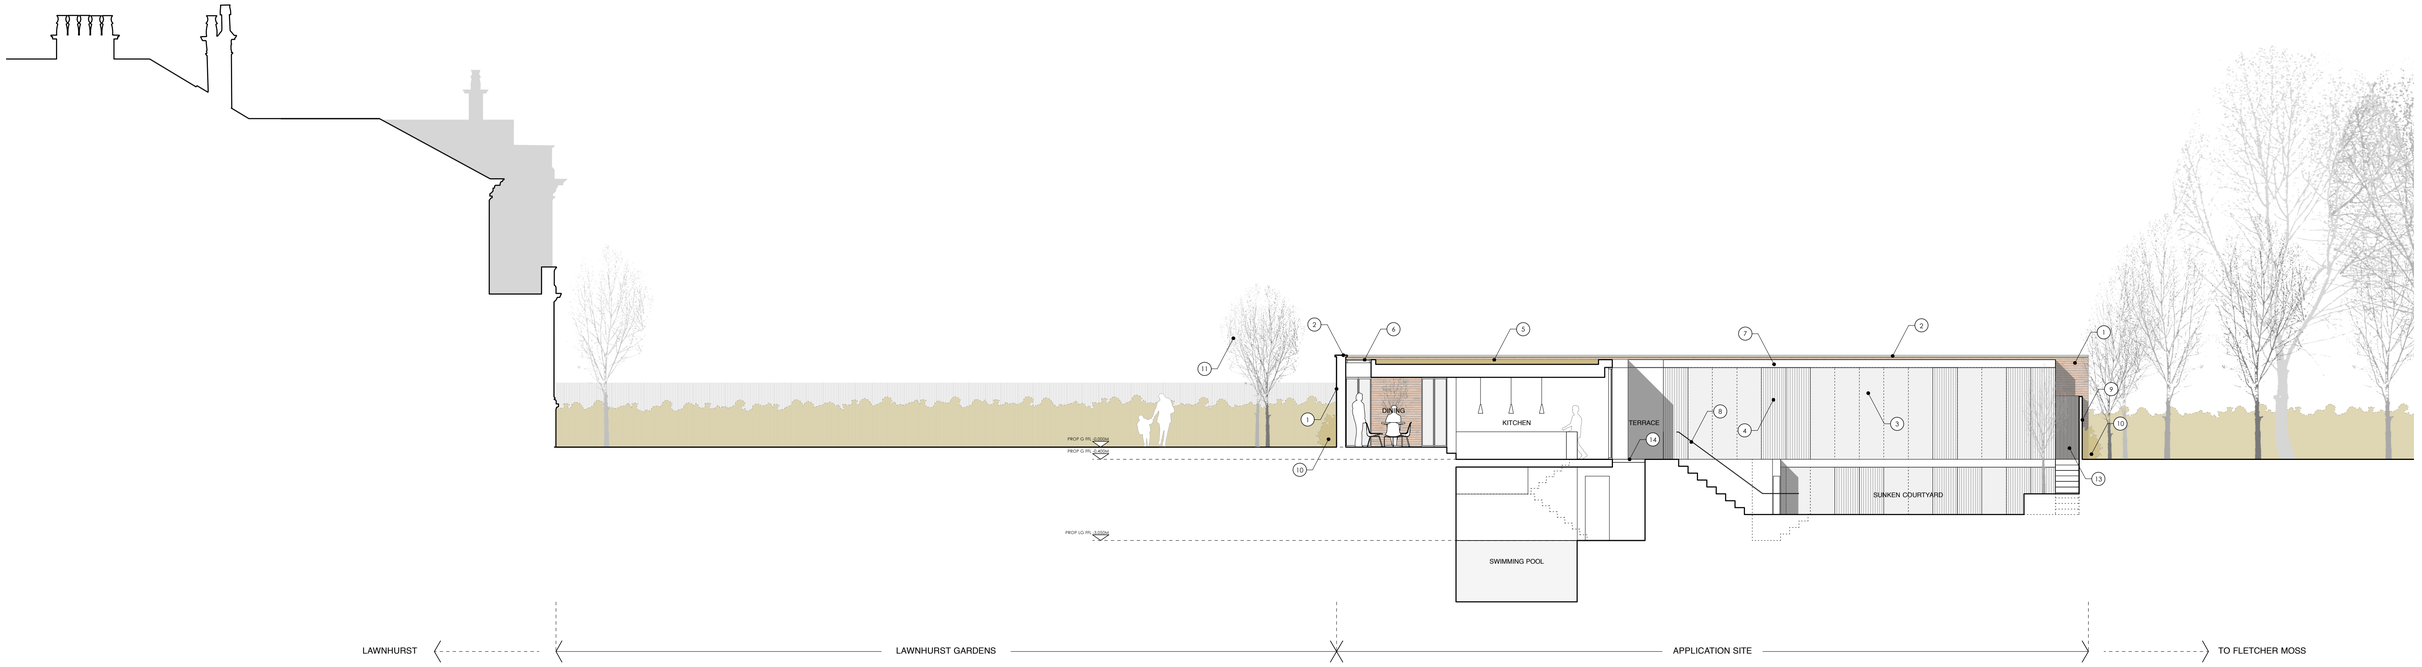

PROPOSED SECTION D-D / ELEVATION D
SCALE 1:100 @ A1

IMPORTANT NOTES:

REVISION	DATE	DESCRIPTION

CLIENT: MR G JACKSON
PROJECT: NEW DWELLING - LAND ADJ. TO LAWNHURST, DIDSBURY
ADDRESS: 826 WILMSLOW ROAD, DIDSBURY, MCR, M20 2RN
DRAWING TITLE: PROPOSED SECTIONS / ELEVATIONS SHEET 2
SCALE: 1:100 @ A1 | DATE: MARCH 2013
DRAWING NO: A090_P_223

OLLIER SMURTHWAITE ARCHITECTS
106 Albert Mill, 10 Hulme Hall Road, Manchester, M15 4LY
T 0161 883 0838
F 0161 883 0839
E mail@olliersmurthwaite.com