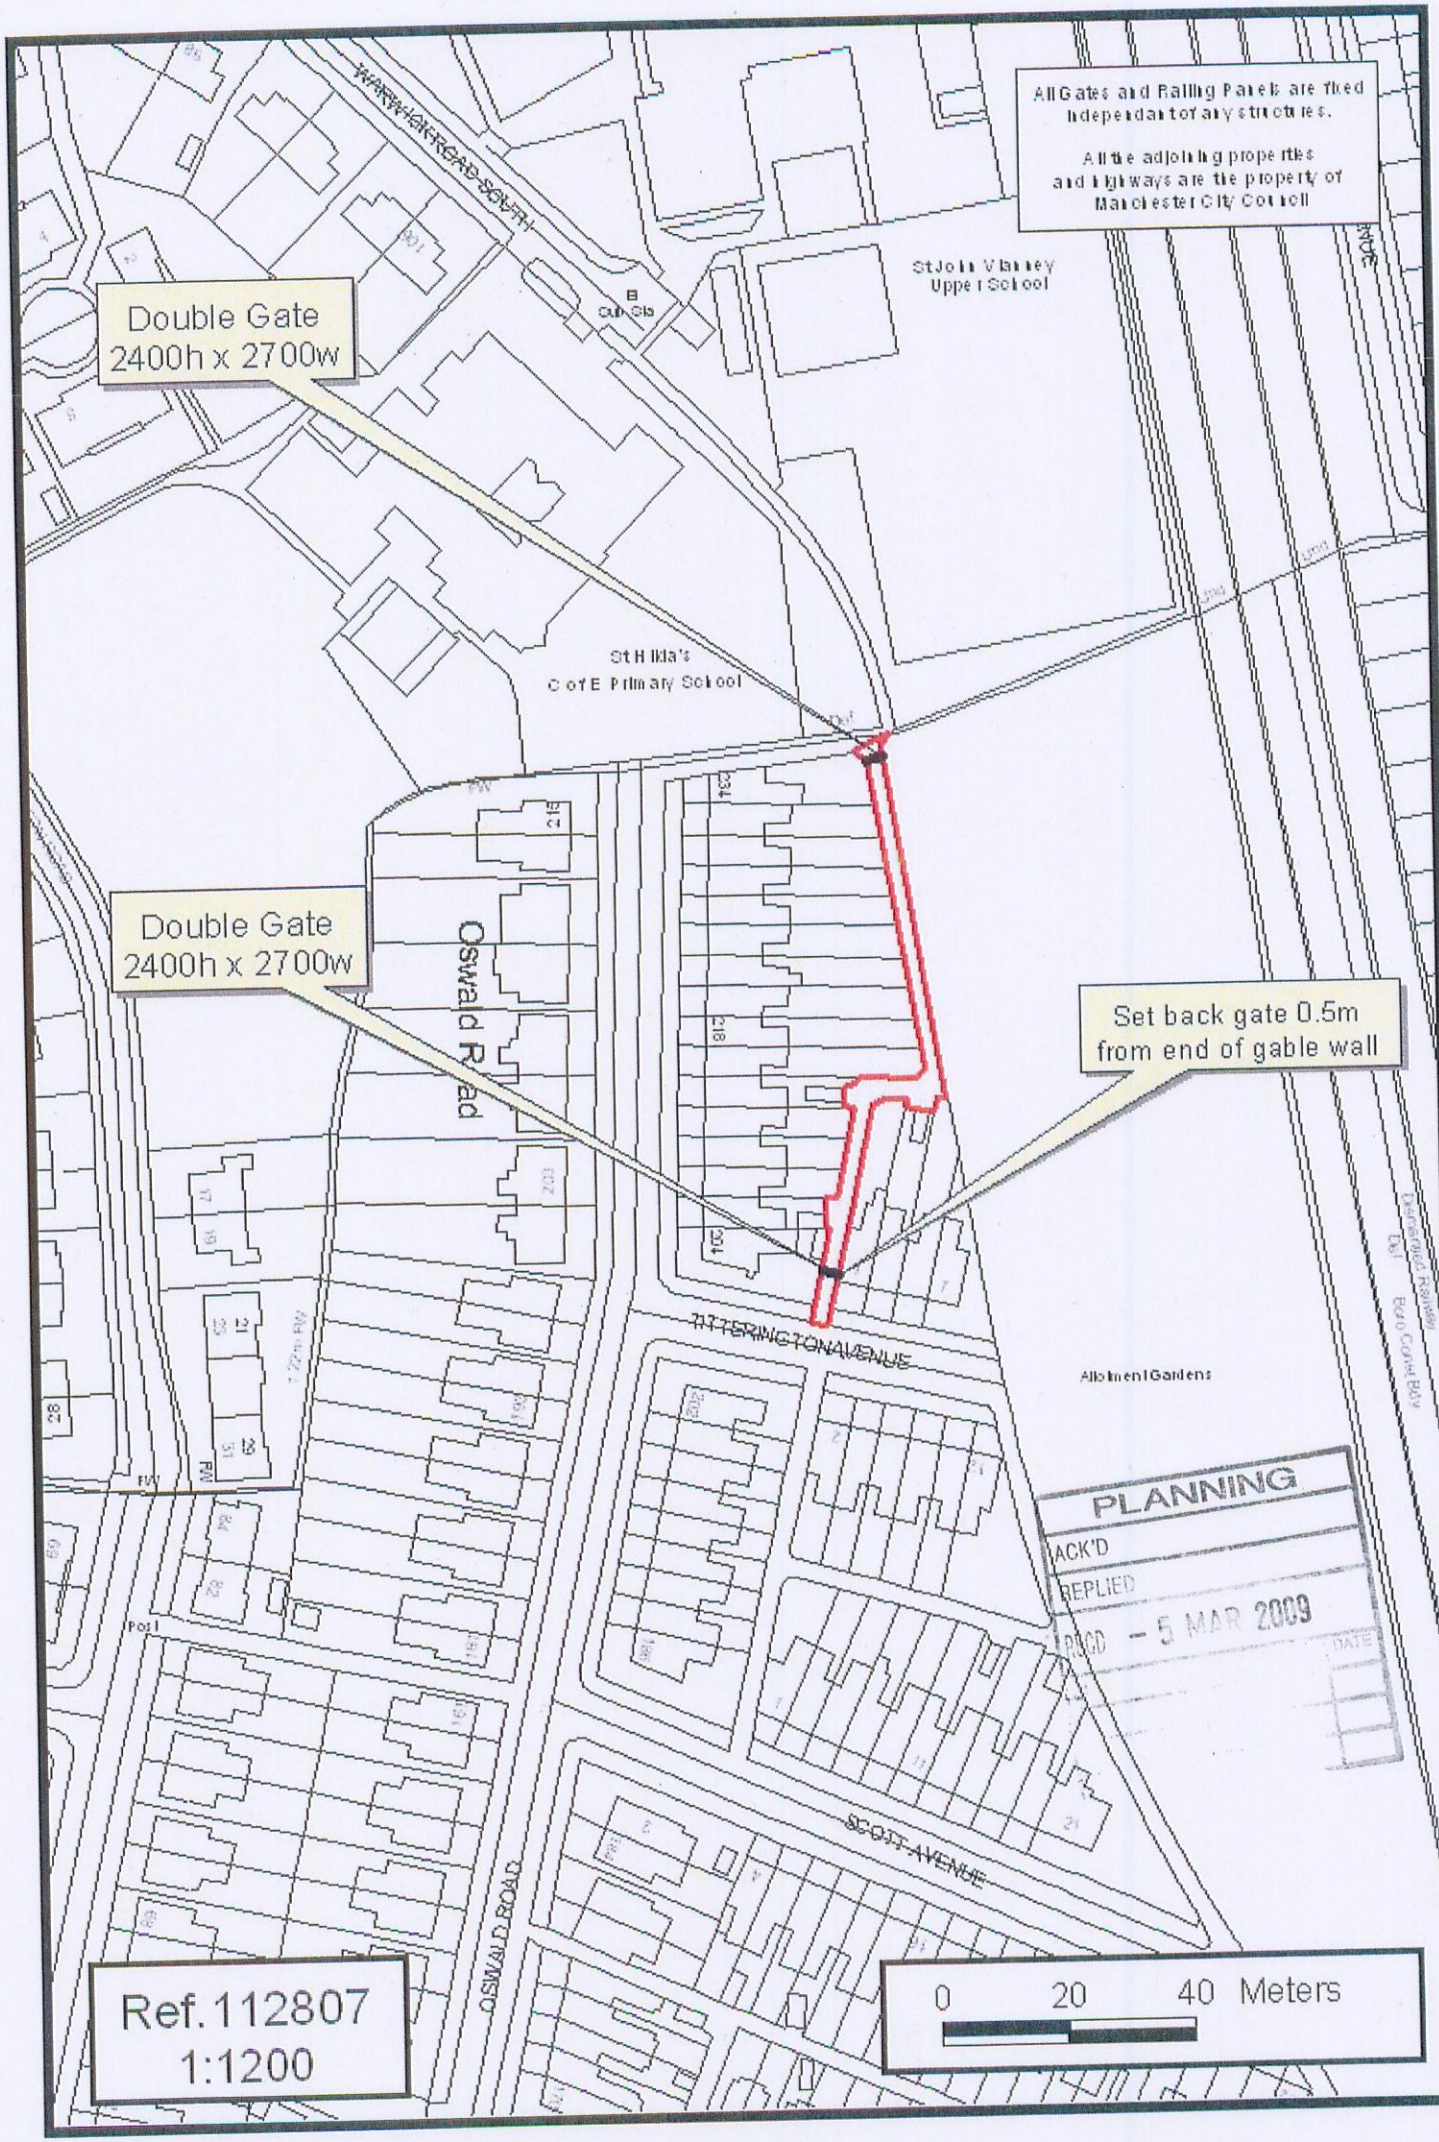
All Gates and Railing Panels are fixed independant of any structures.
All the adjoining properties and highways are the property of Manchester City Council
Double Gate 2400h x 2700w
Double Gate 2400h x 2700w
Set back gate 0.5m from end of gable wall
St John Vianney Upper School
St Hilda's C of E Primary School
Oswald Road
RITTERINGTON AVENUE
SCOTT AVENUE
OSWALD ROAD
Allotment Gardens
PLANNING
ACK'D
REPLIED
RECD - 5 MAR 2009
Ref. 112807
1:1200
0 20 40 Meters