

WEST ELEVATION | SOUTH ELEVATION | NORTH ELEVATION | EAST ELEVATION

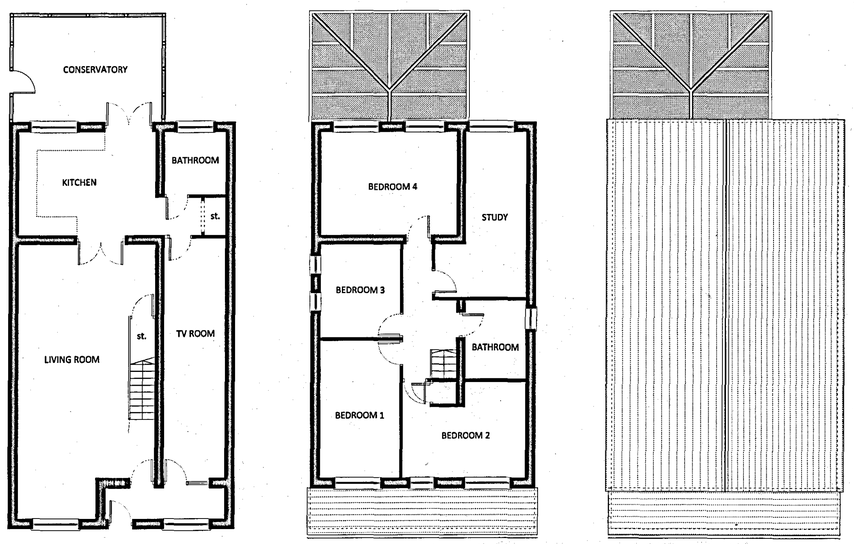

GROUND FLOOR PLAN | FIRST FLOOR PLAN | ROOF PLAN

PROPOSED SCHEME

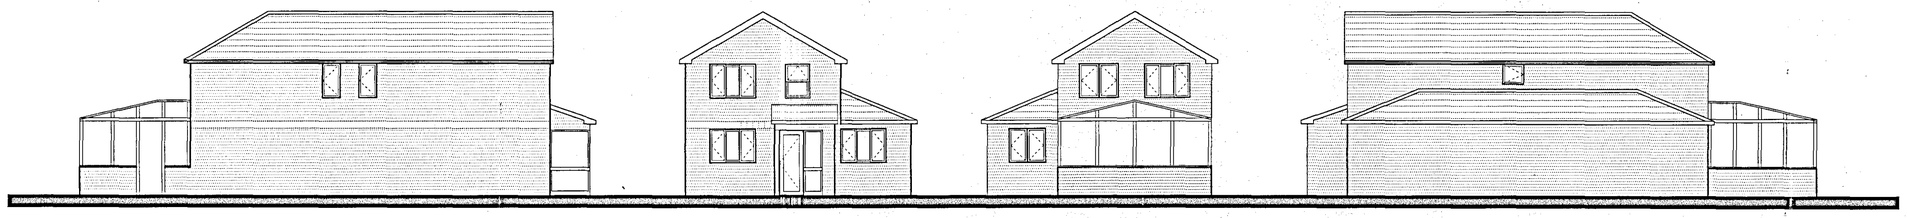

WEST ELEVATION | SOUTH ELEVATION | NORTH ELEVATION | EAST ELEVATION

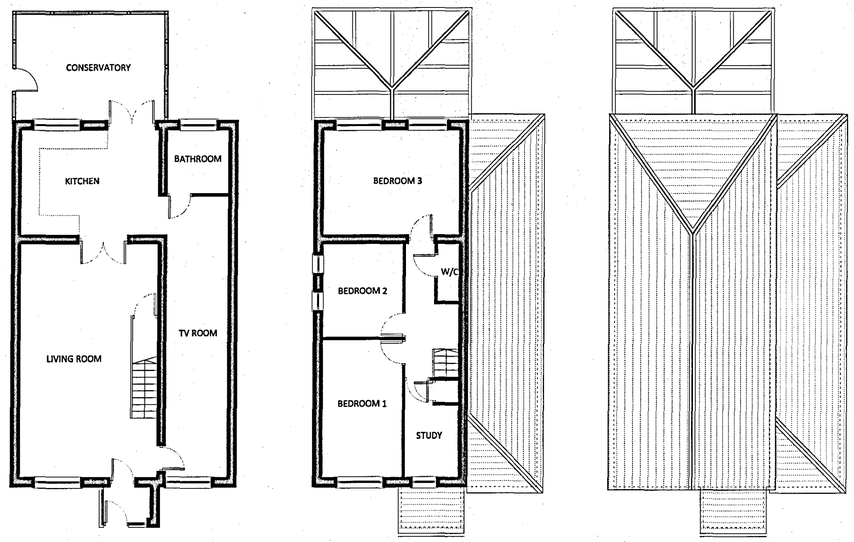

GROUND FLOOR PLAN | FIRST FLOOR PLAN | ROOF PLAN

EXISTING SCHEME

PLANNING AND BUILDING CONTROL
03 NOV 2011

Revision -	Description -	Date -	Initials -
A	SUBMITTED FOR PRE APPLICATION ADVICE	27.03.11	LW

Client
Ms. Nelofar Azam
Project
55 MONTCLIFFE CRESCENT
Title
EXISTING AND PROPOSED PLAND AND ELEVATIONS

Drawing No.	Revision	Scale	Drawn	Date
P 001	A	1:100 @ A1	LW	18.03.11

12/23
Architecture Design ltd

8 King Street
Manchester
M2 4WQ
T: 0161 935 8127
E: hwaish@12-3arch.co.uk
W: www.12-3arch.co.uk