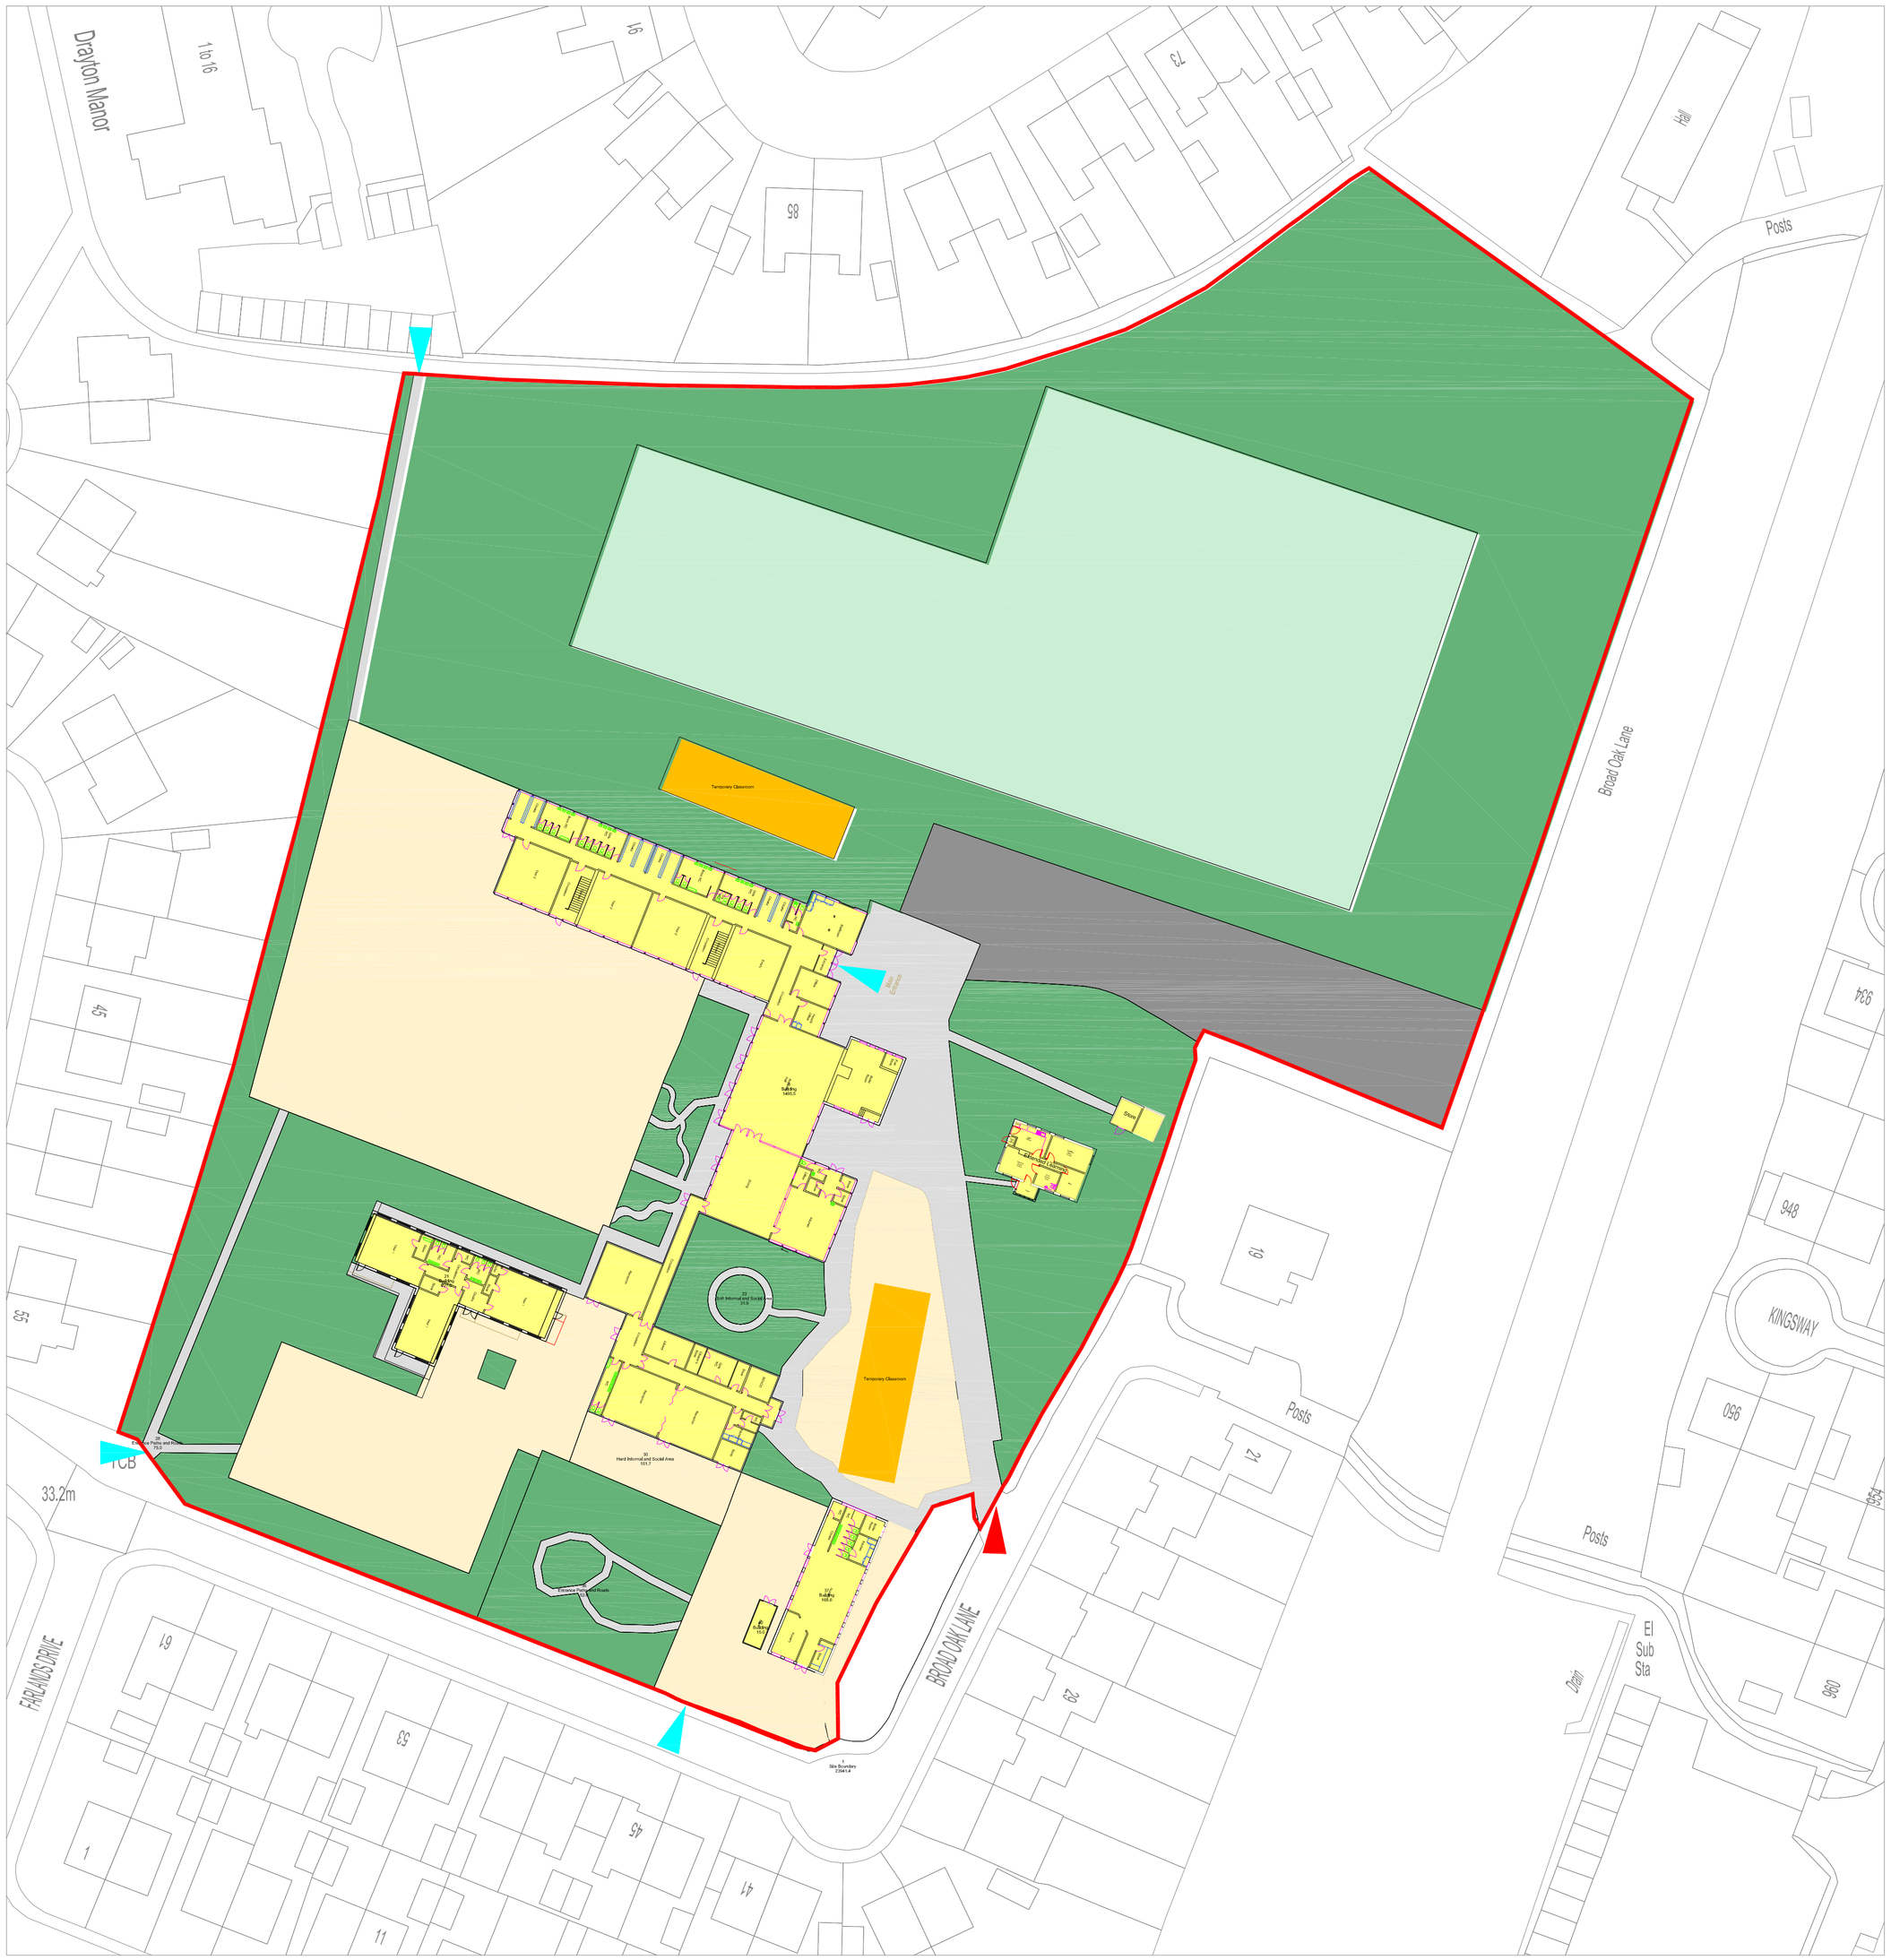

Existing Site Plan

Rev	Description	By	Date

Capital Programme Division
Corporate Technical Services
4th floor , Heron House
47 Lloyd St, Manchester
M2 5LE
Tel: 0161 219 6500
FAX: 0161 219 6501

JOB TITLE		DRAWING TITLE	
Broad Oak Primary Basic Needs Extension		Existing Site Plan	
JOB NO.		DRAWING NO.	
ED40281		EBN/01	
DATE	SCALE	DRAWN	REVISION
05/04/13	1:500	RJB	

MANCHESTER CITY COUNCIL