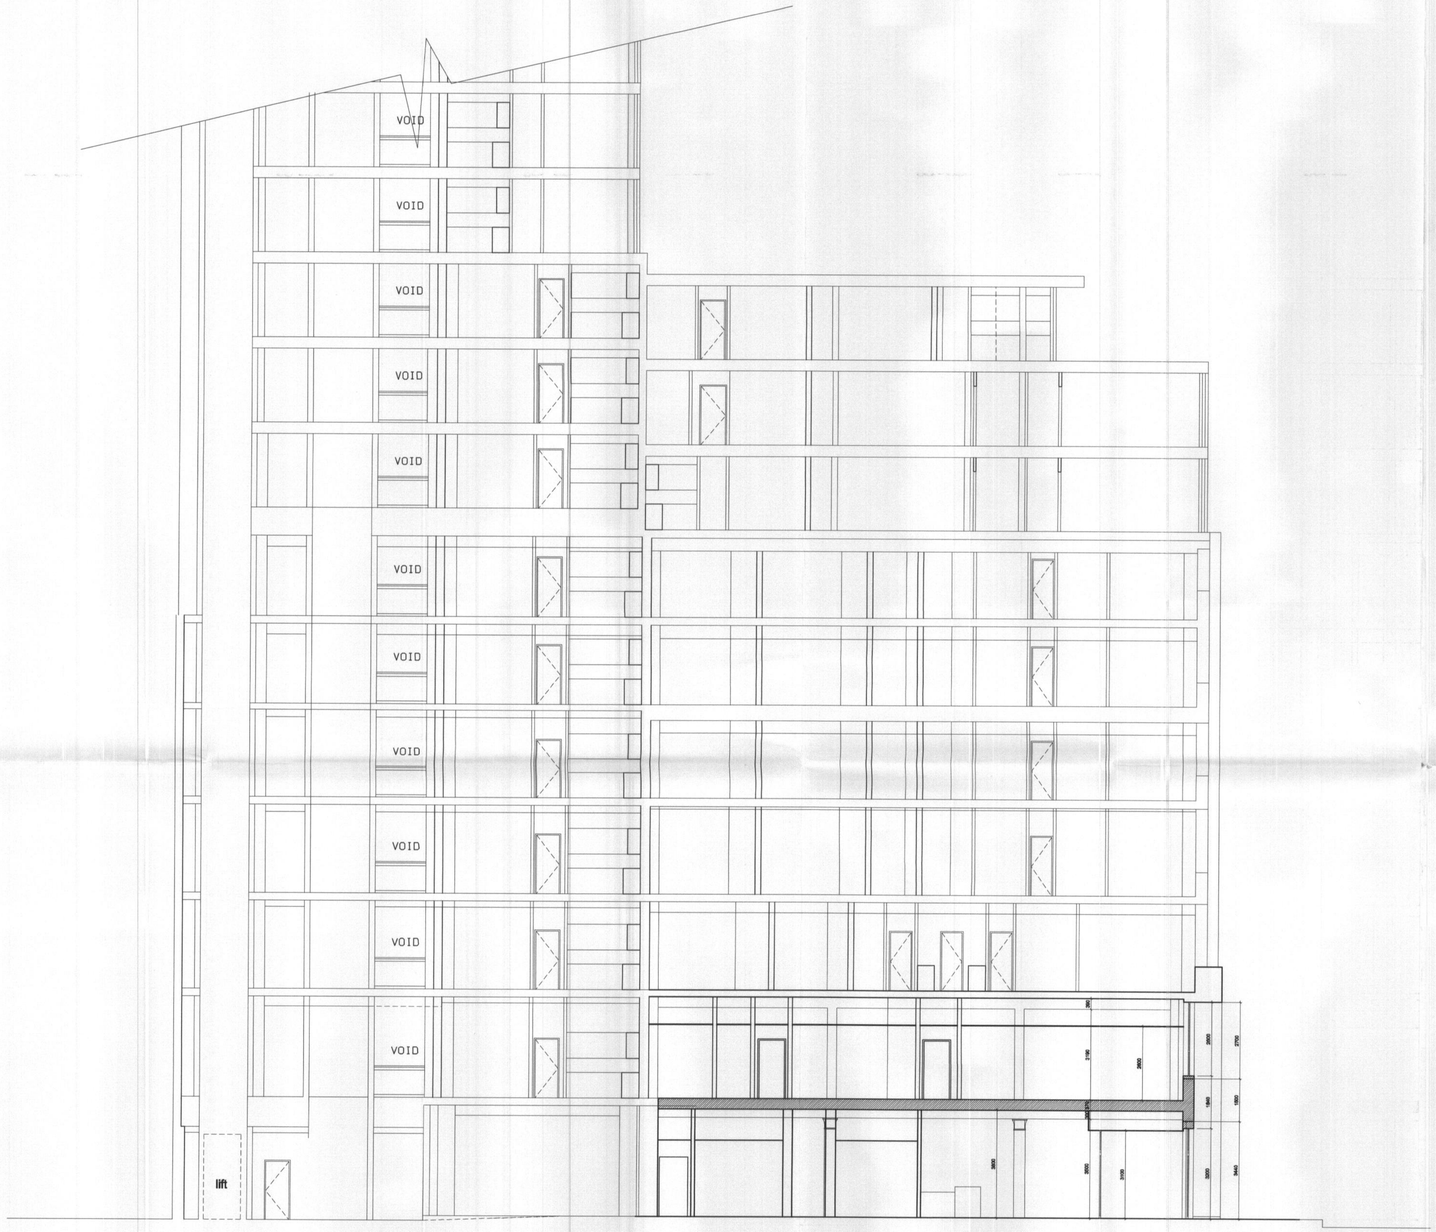

PLANNING
ACK'D
REPLIED
RECD 10 JUL 2009
INIT. | DATE
M
M
M
FOR ACTION

All dimensions must be checked on site and not scaled from this drawing. © Conran & Partners Limited

Rev	Date	Reason	By	Checked
	. .			

Rev	Date	Reason	By	Checked
	. .			

Notes

Project: Pall Mall House
Client: Capital Climb
Drawing title: Proposed Section Through Church Street Elevation

Scale 1: 200 @ A3 Date 180609 Drawn by NB
Project number 6579 Drawing number P–S–01
Status: Planning Checked by PT

CONRAN&PARTNERS

22 Shad Thames, London SE1 2YU
Telephone 020 7403 8899
Facsimile 020 7407 5502
E mail cp@conran.com