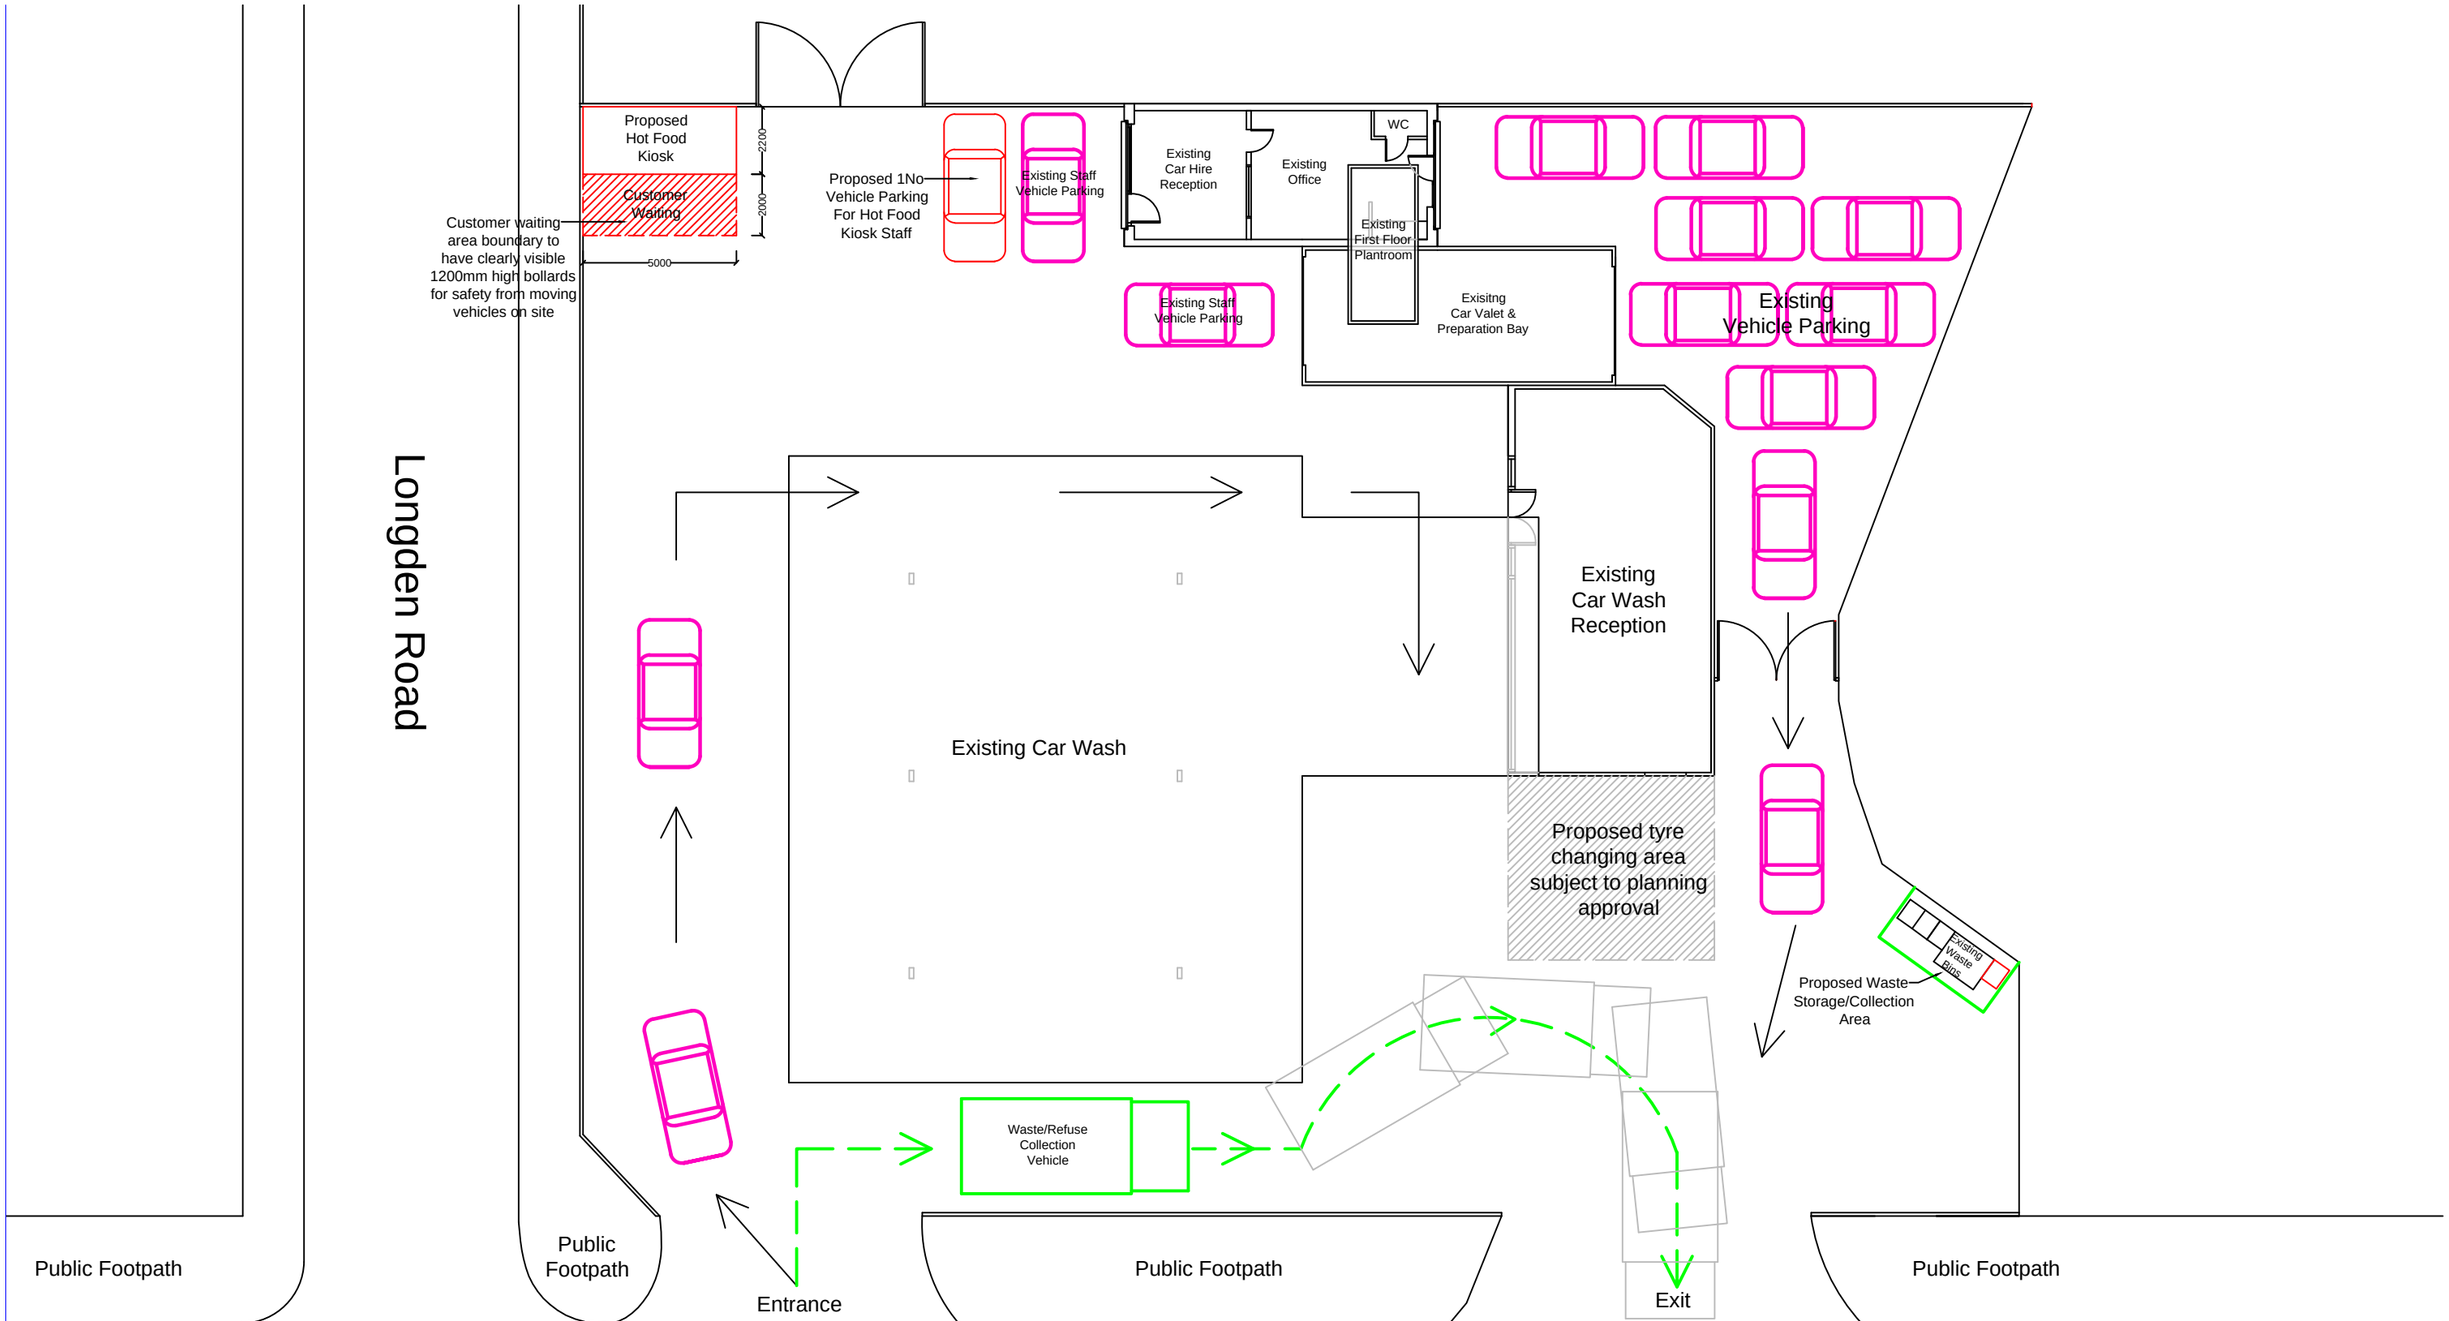


| | | | | |
|---|---|---|---|---|
| Mohammed Khan<br>BSc (Hons) MNAEA<br>Building Surveyor & Property Consultant<br>22 Buttermere Road, Gatley, Cheadle, SK8 4RH<br>Tel: 0161 428 8652 Mobile: 07890 269580 | Project Name: Proposed Use Class Change to Part of the Site, (A5 Use Hot Food Kiosk)<br><br>Drawing Name:<br>Proposed Waste Management Plan | Project Address:<br>691- 697 Stockport Road<br>Longsight,<br>Manchester, M12 4QN | Project Ref: 07.12.02<br>Date: 17.01.13<br>Scale: 1:200<br>Paper Size: A3 | Sheet:<br>07<br>Rev: 01 |