
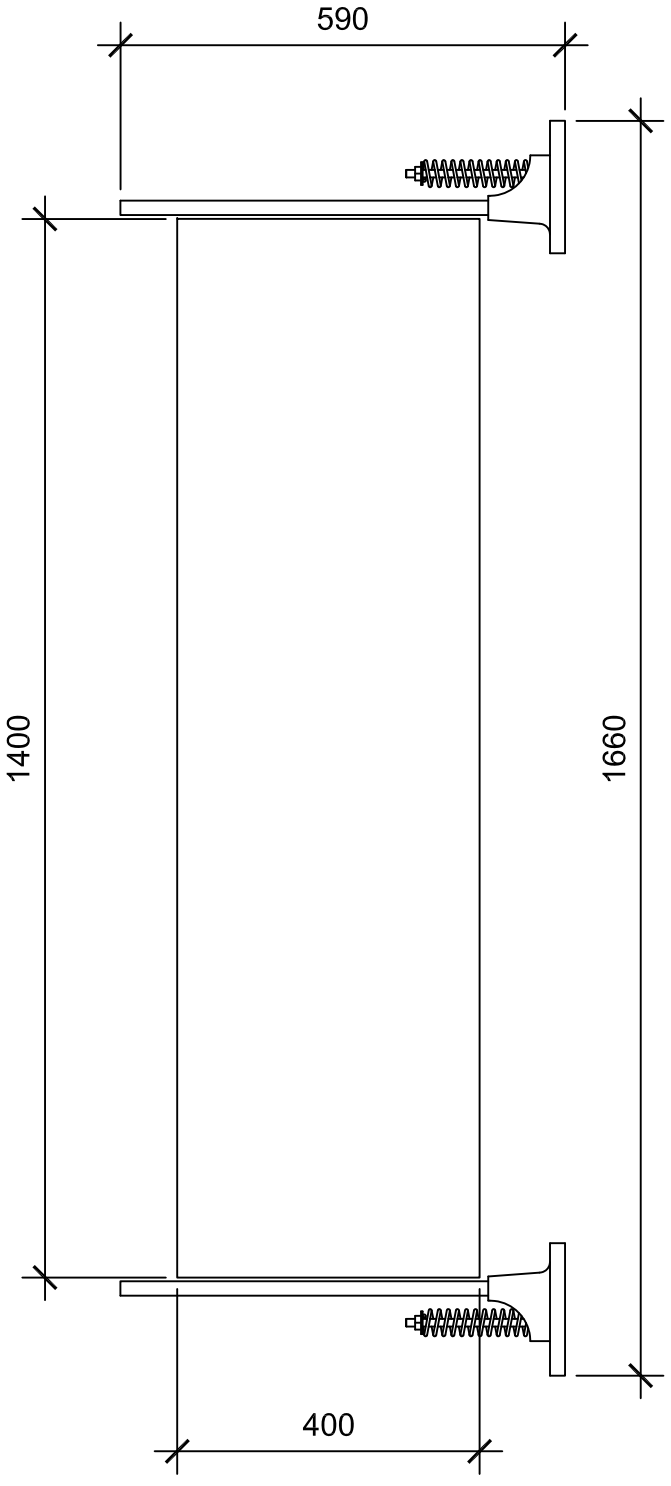



SIDE ELEVATION

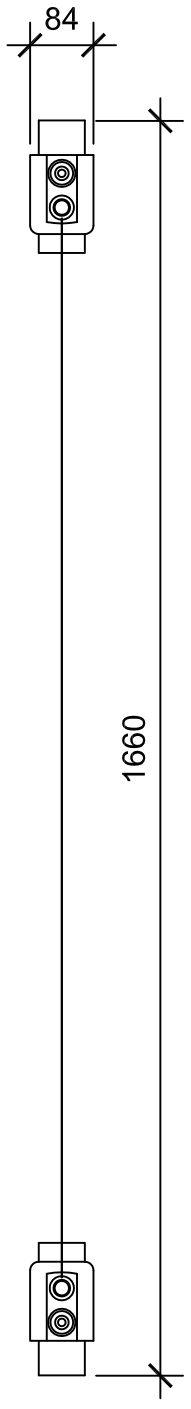

FRONT ELEVATION

BANNER DETAILS

SCALE 1:10

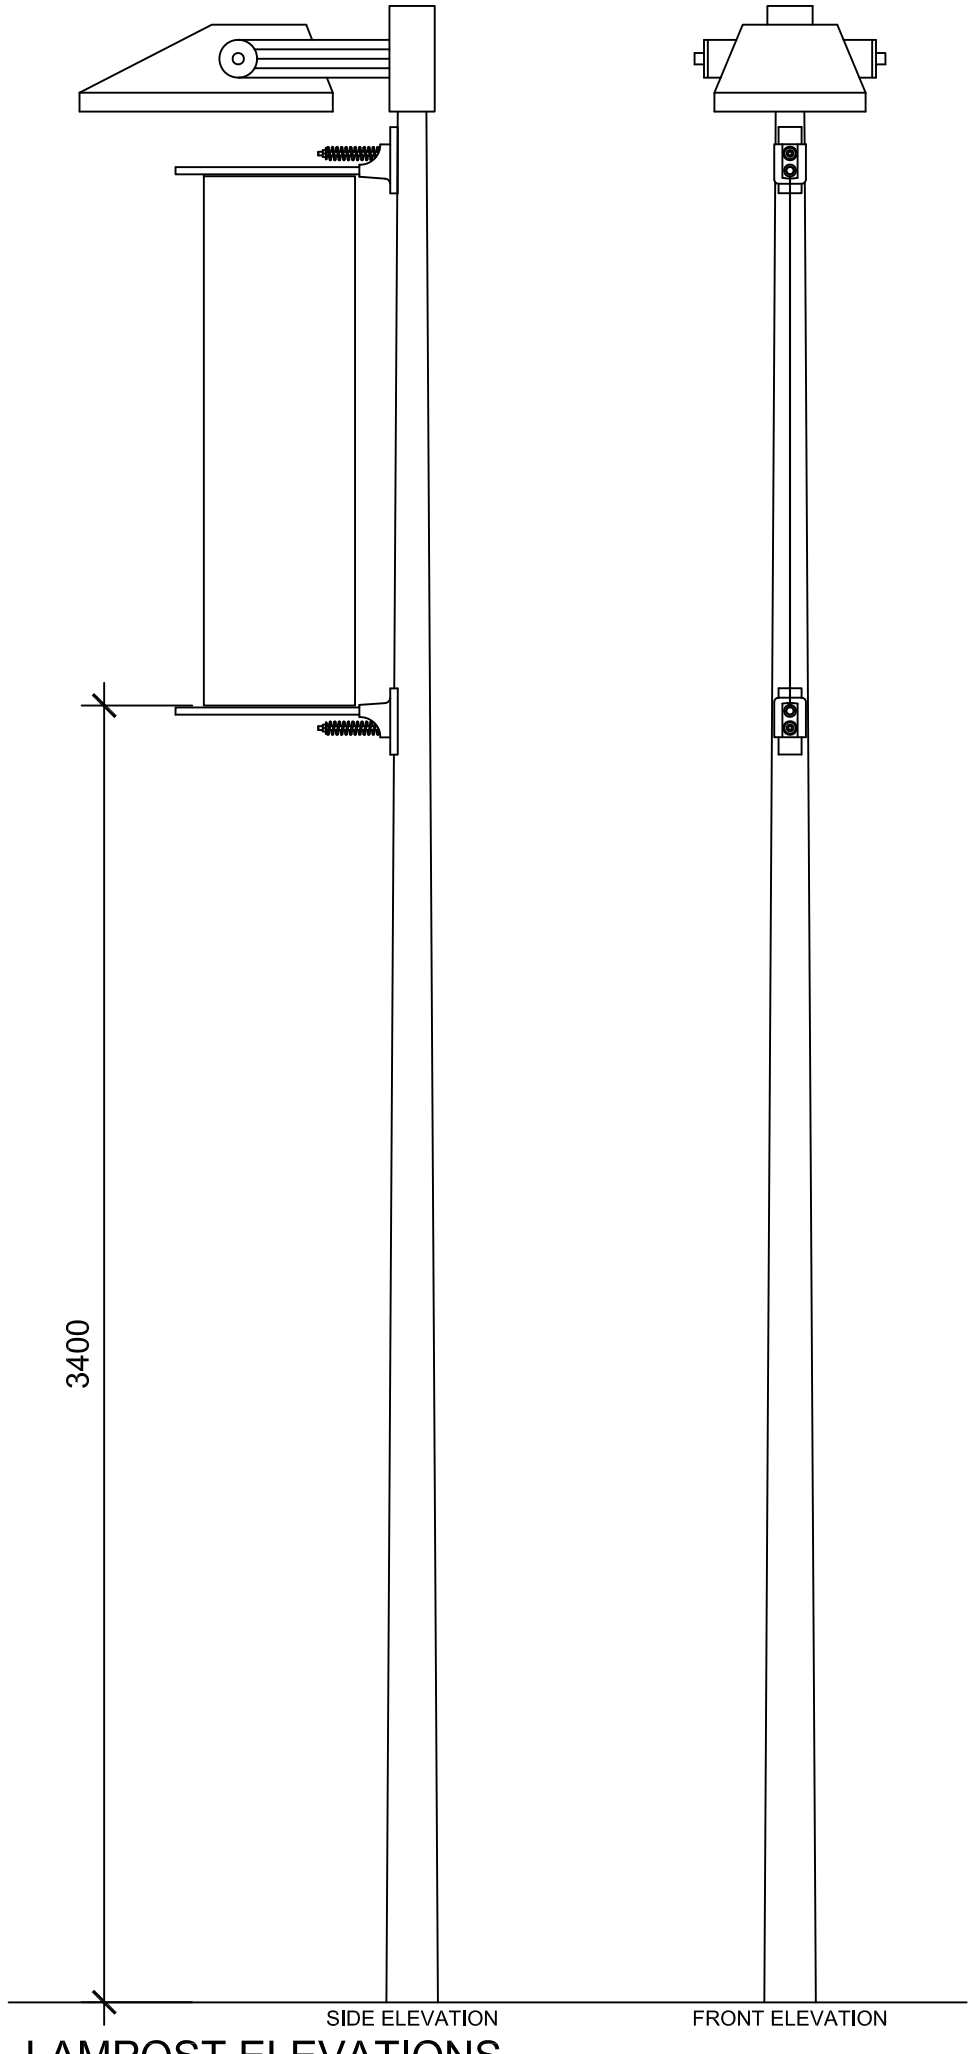

SIDE ELEVATION FRONT ELEVATION

LAMPOST ELEVATIONS SCALE 1:20

The University of Manchester

NOTES

1. DO NOT SCALE FROM THIS DRAWING.
2. ALL MEASUREMENTS ARE IN MILLIMETRES UNLESS STATED OTHERWISE.
3. THIS DRAWING IS TO BE READ IN CONJUNCTION WITH THE SPECIFICATION AND ALL RELEVANT ARCHITECTURAL, ELECTRICAL, MECHANICAL AND STRUCTURAL DRAWINGS.

IN ADDITION TO THE HAZARDS/RISKS NORMALLY ASSOCIATED WITH THE TYPES OF WORK DETAILED ON THIS DRAWING, NOTE THE FOLLOWING SIGNIFICANT RESIDUAL RISKS :-

-

Item	Hazard	Risk

-

Rev	Description	By	Date	Chk'd	Auth

The University of Manchester

Directorate of Estates
Beyer Building
The University of Manchester
Oxford Road
Manchester
M13 9PL

Tel. 0161 275 7280
Fax. 0161 275 3880

Drawing Status

Project
10 Year Anniversary Banners on Bridgeford Street

Building Name
Martin Harris

Sub Site Name
-

Site Name
Oxford Road

Drawing Title
Banner Details

PM	Drawn	Checked	Authorised
CT	CT	-	-
Scale	Date	Date	Date
1:10 @A3	15/07/13	--/--/--	--/--/--

Drawing No.
012AA-6045-A101

Revision
--