



FRONT ELEVATION




SIDE ELEVATION

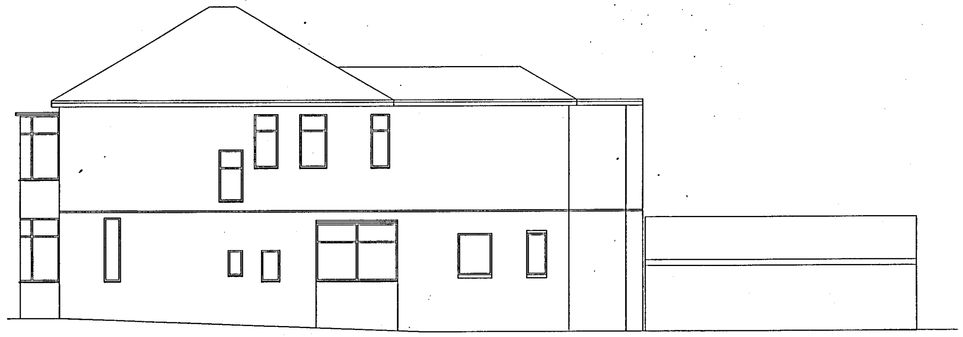


REAR ELEVATION

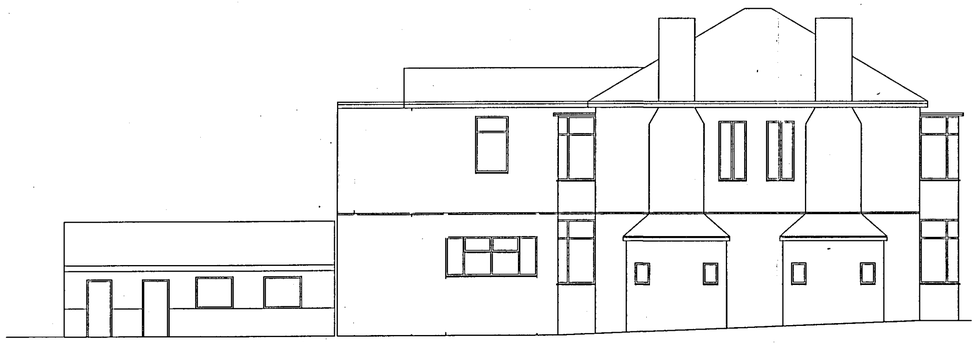


SIDE ELEVATION

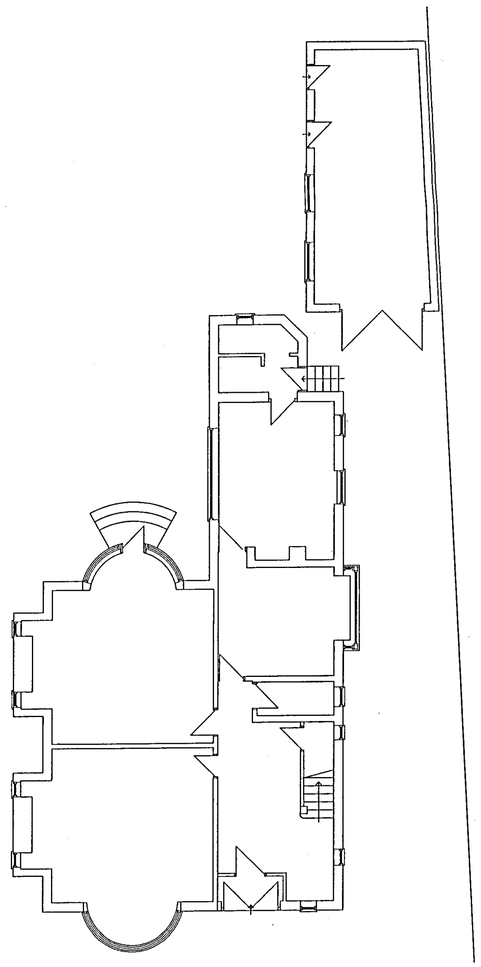

GROUND FLOOR PLAN

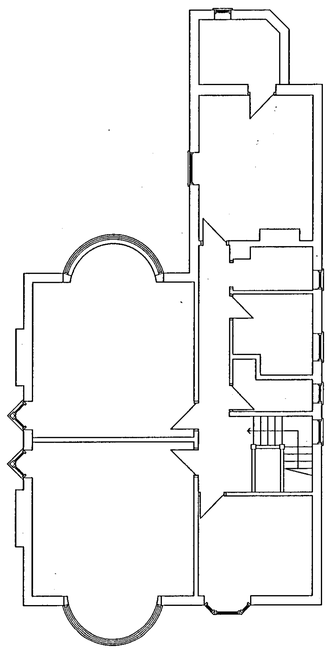

FIRST FLOOR PLAN

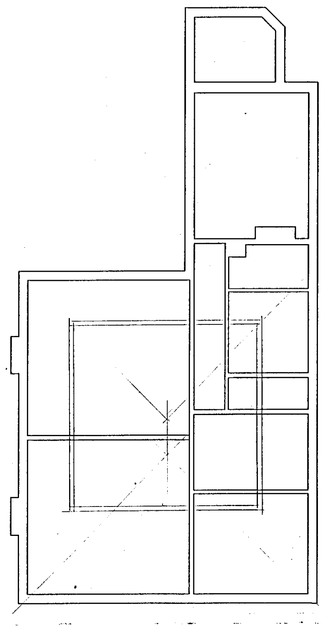

SECOND FLOOR PLAN

PLANNING AND BUILDING CONTROL
28 MAR 2013

This drawing is sole copyright and should not be used or reproduced without prior consent
Do not scale off this drawing
All dimensions to be checked on site.

NOTES:

REVISION

CLIENT
MR M. SHAFIQ
184 WITHINGTON ROAD
WHALLEY RANGE M16 8WW

JOB TITLE
PROPOSED ONE & TWO STOREY SIDE EXTENSIONS

DWG. TITLE
PLANS & ELEVATIONS AS EXISTING

Holborow & Ormesher ltd

Architectural & Interior Design

Station House
Adams Hill
Knutsford
Cheshire WA16 6DN

Telephone: 01565 652275
Fax: 01565 750501
email: holborowormesher@btconnect.com

ISSUE	ORIGINAL	1	2	3	4	5	6	7
REVISION								
DATE								
DRAWN								
CHECKED								
APPROVED								

SCALE 1:100 @A1

DRAWING NUMBER 1190/12/01