
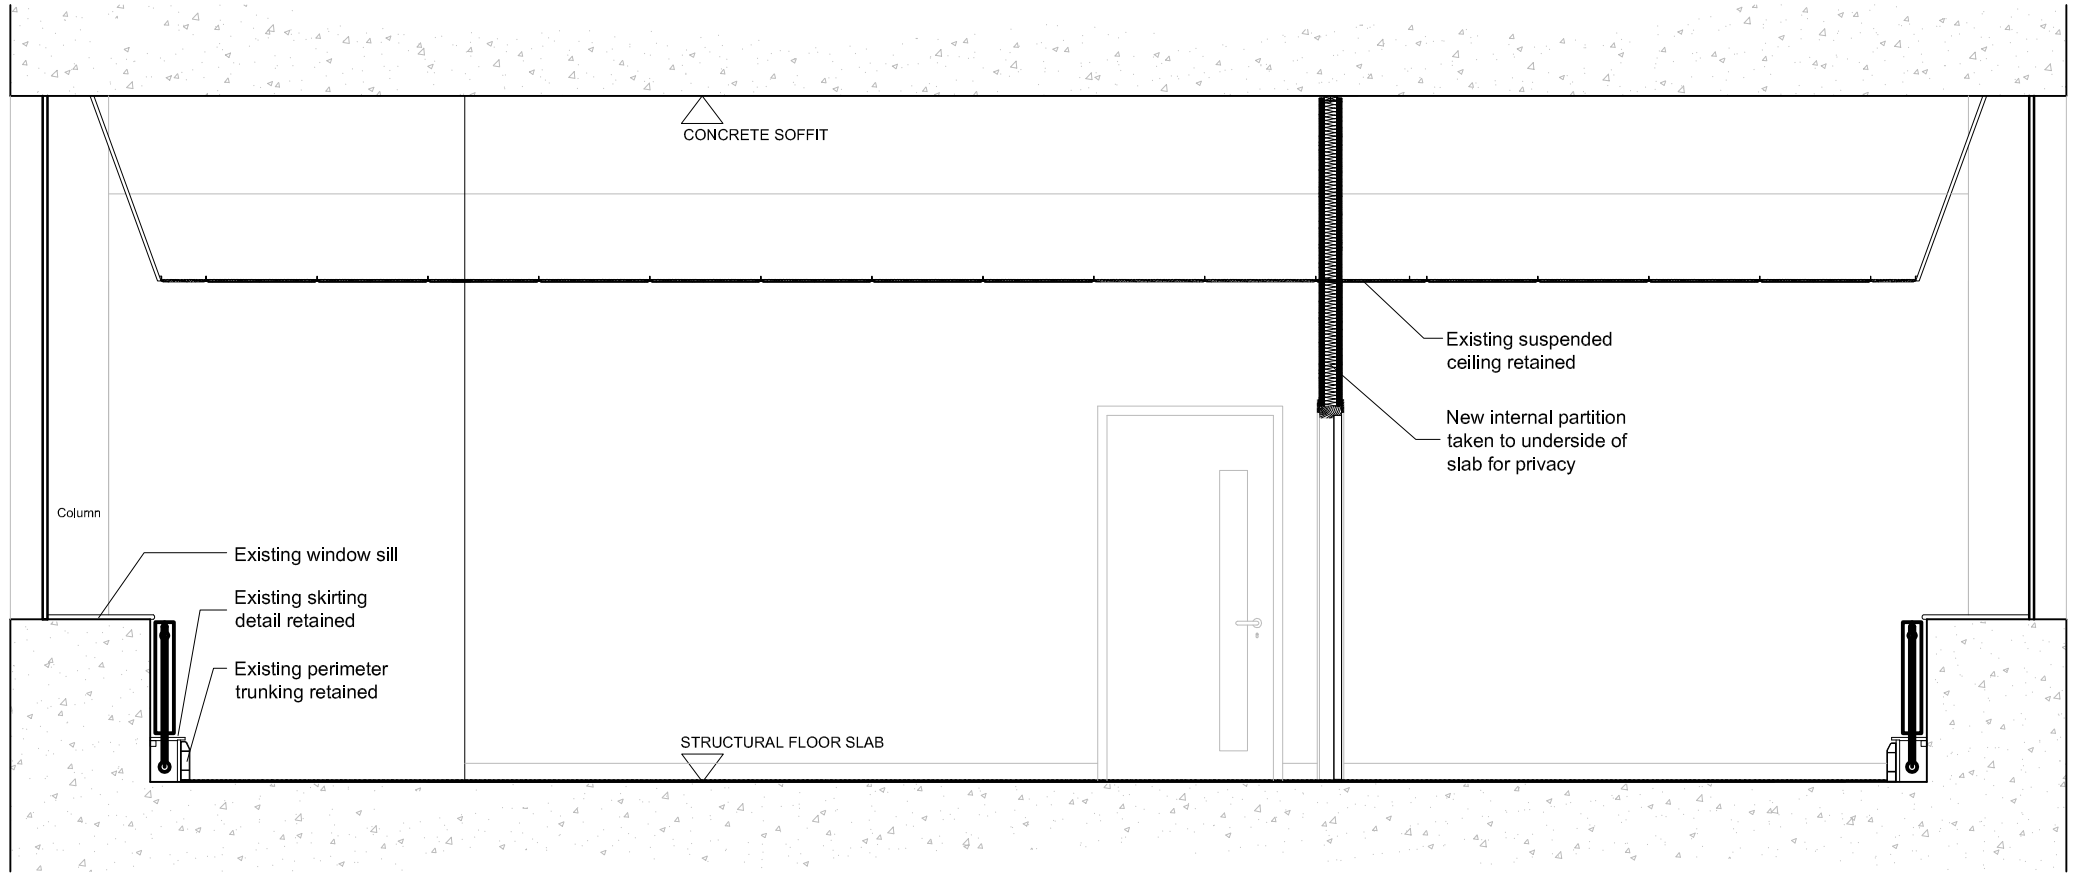


01 Section B-b
Scale 1:20

Contractors are not to scale dimensions from this drawing

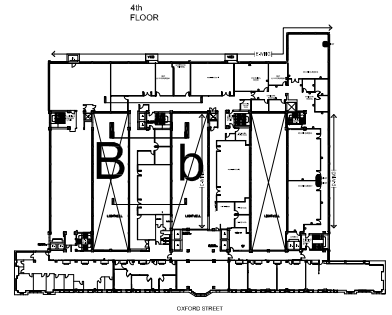

00 Key Plan
Scale 1:1000

N

P1 27.09.11 Issued for planning

Rev: Date: Notes:

BroadwayMalyan BM
Architecture Urbanism Design

Merchants Warehouse
Castle Street, Castlefield
Manchester
M3 4LZ

T: +44 (0)161 819 2277
F: +44 (0)161 819 2332
E: Man@BroadwayMalyan.com

www.BroadwayMalyan.com

Client
General Medical Council

Project
St James' Buildings

Description
Internal elevations
4th Floor
Elevation B-b

Status
Planning

Scale	Drawn	Date
1:20@A1	ILP	Sept 2011
Job number	Drawing number	Revision
28479	A-04-002	P1

Original size 100mm @ A1 Copyright Broadway Malyan Limited

26.09.2011 Ivor Phillips U:\28479\Sheets\04-Sections\internal elevations.dwg