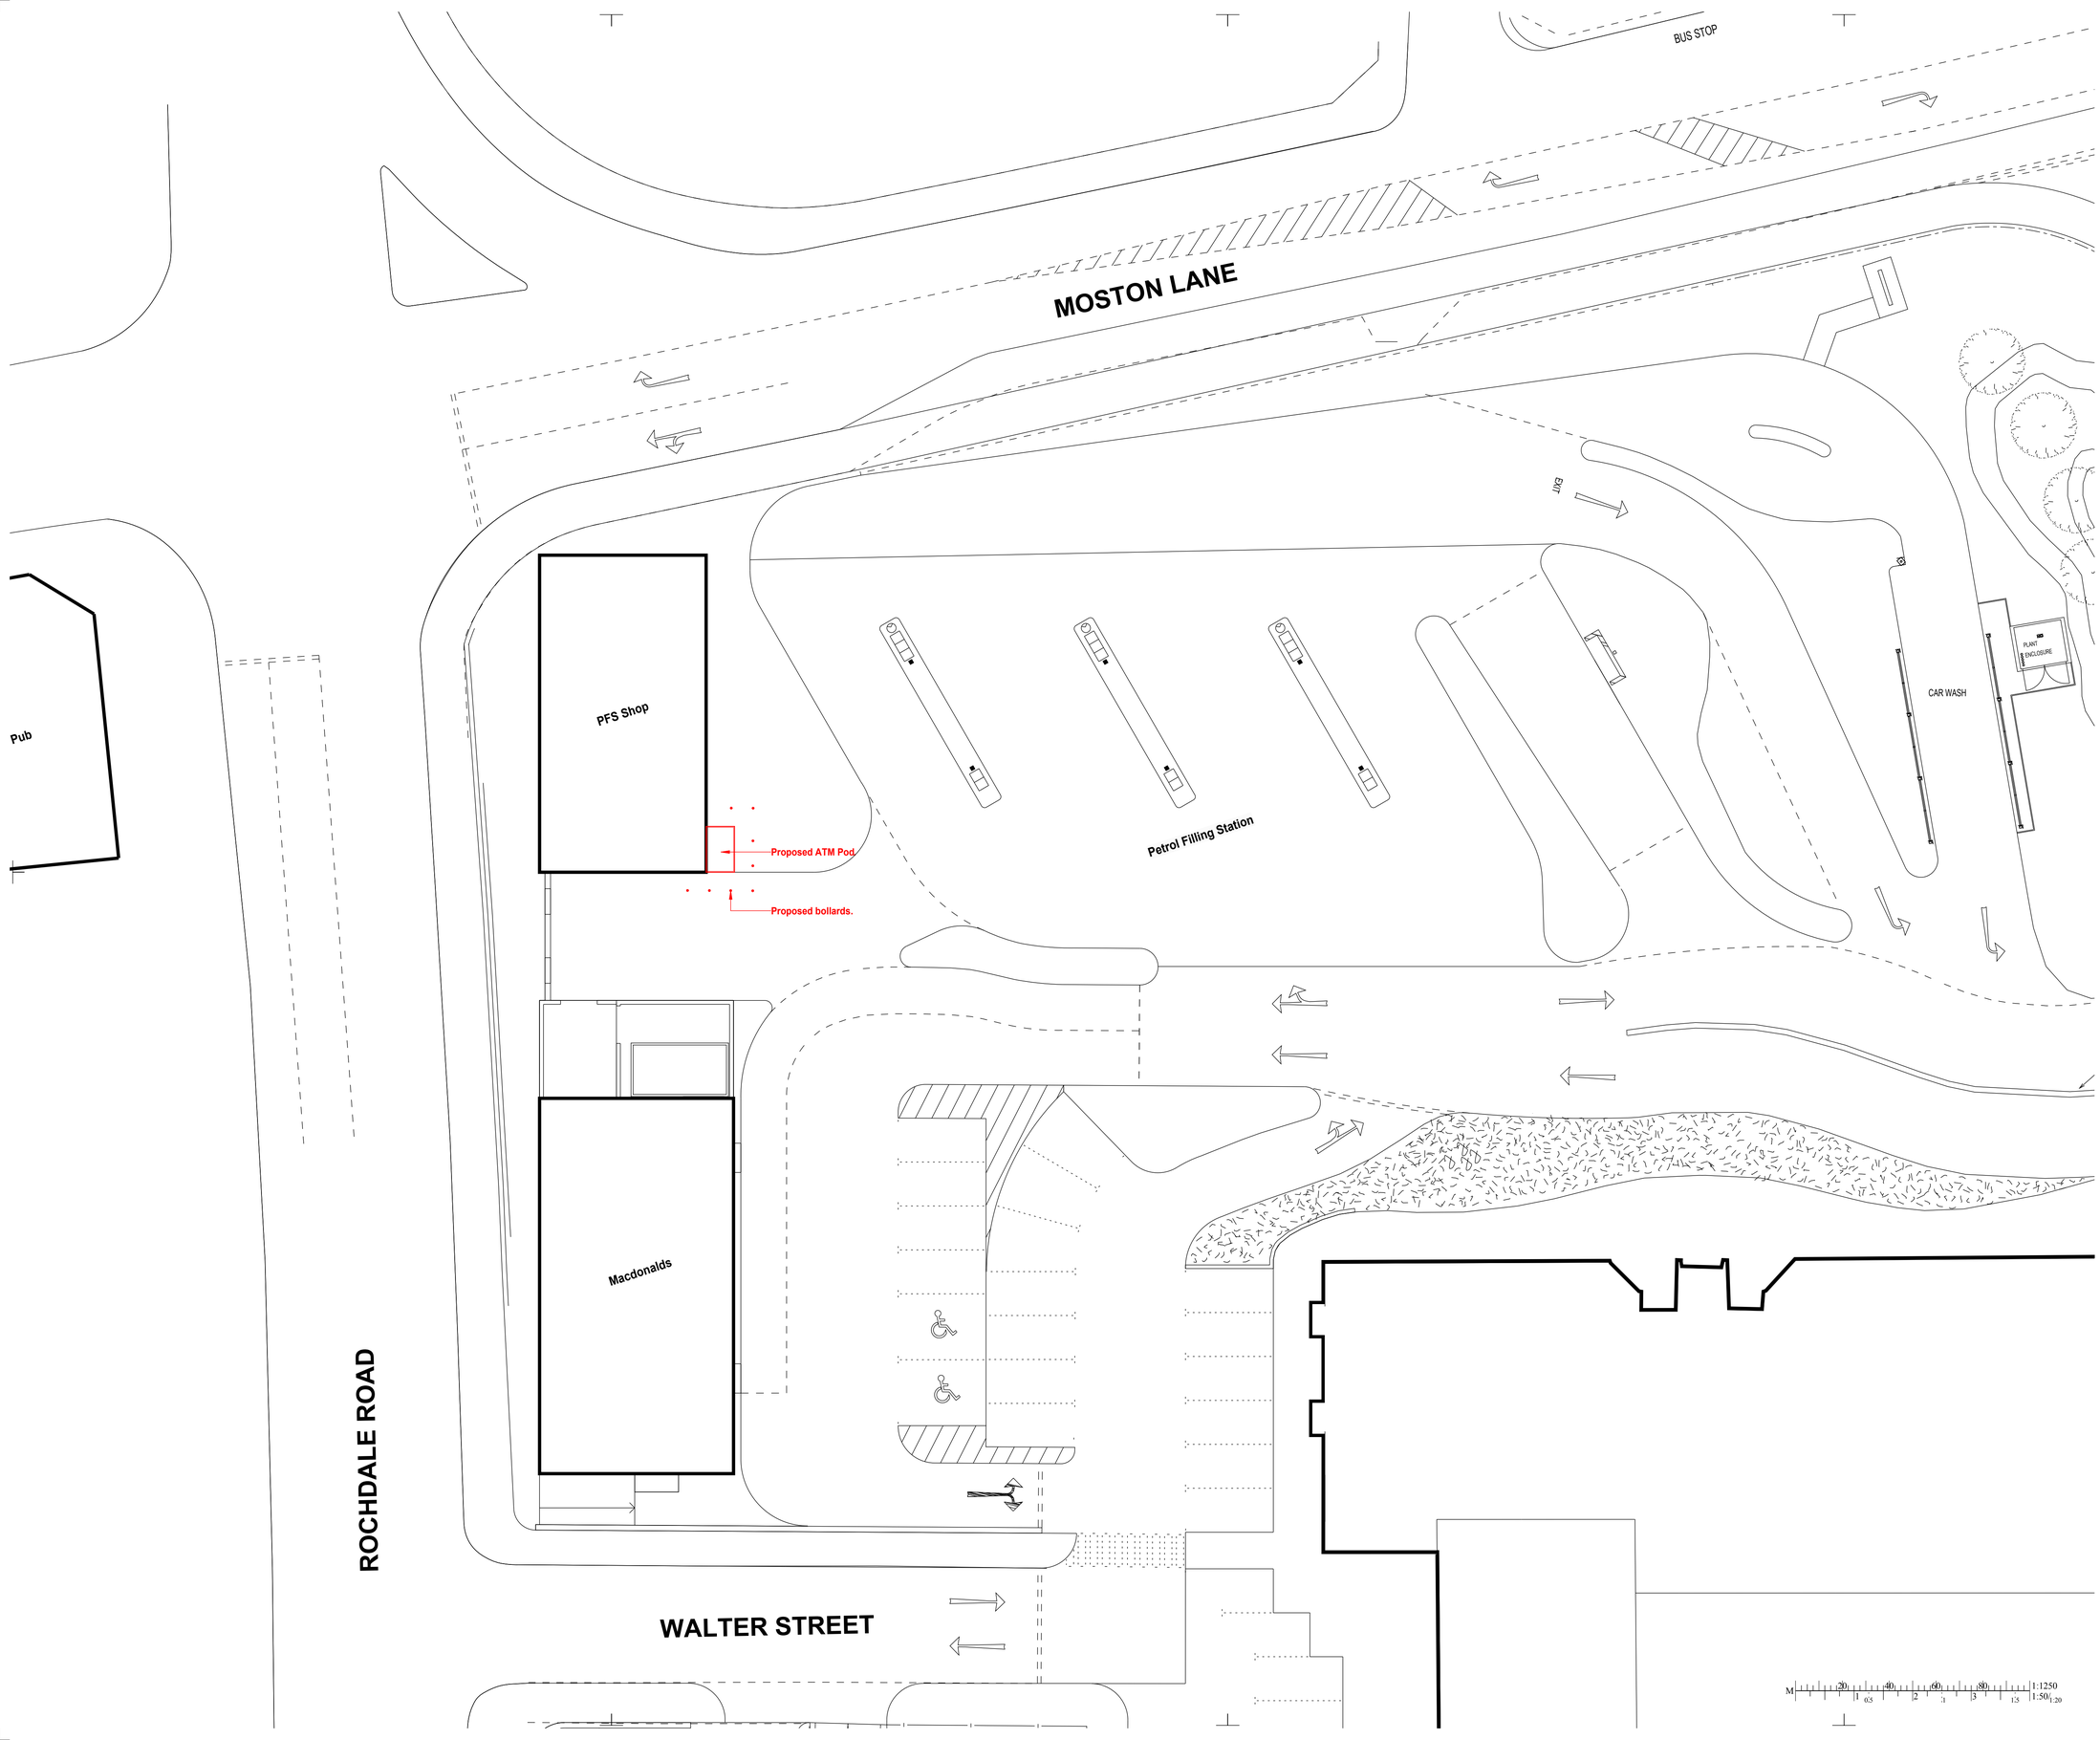



## NOTES

Check all dimensions on site
Do not scale from this drawing
Report any discrepancies and omissions to HLM Architects
This Drawing is Copyright ©

| | | |
|---|---|---|
| P1 | Planning Issue | 10/08/12 |

REVISIONS

M 1:1250 1:50/1:20 | 20 0.5 | 40 1 | 60 1.5 | 80 2 | 1:1250 1:50/1:20

title

**Proposed Plan of Forecourt and PFS Shop with ATM Pod**

drawing no ATM/HY (PA)03 rev P1

| | |
|---|---|
| scale @ A1 1:100 | drawn BJDL |
| date 01/08/2012 | checked * |
| | date plotted Fri Aug 17 12:36:20 2012 |

project

**Proposed ATM Pod Located At The Petrol Filling Station**

client

**ASDA Harpurhey**
**North City Shopping Centre**
**Manchester M9 4DJ**

client

ASDA

HLM ARCHITECTS
2nd Floor, The Ruskin Building,
Tudor Square, SHEFFIELD S1 2LA
Tel: 0114 263 9600 Fax: 0114 263 9650

LONDON GUILDFORD SHEFFIELD GLASGOW BELFAST
HLMAD LTD