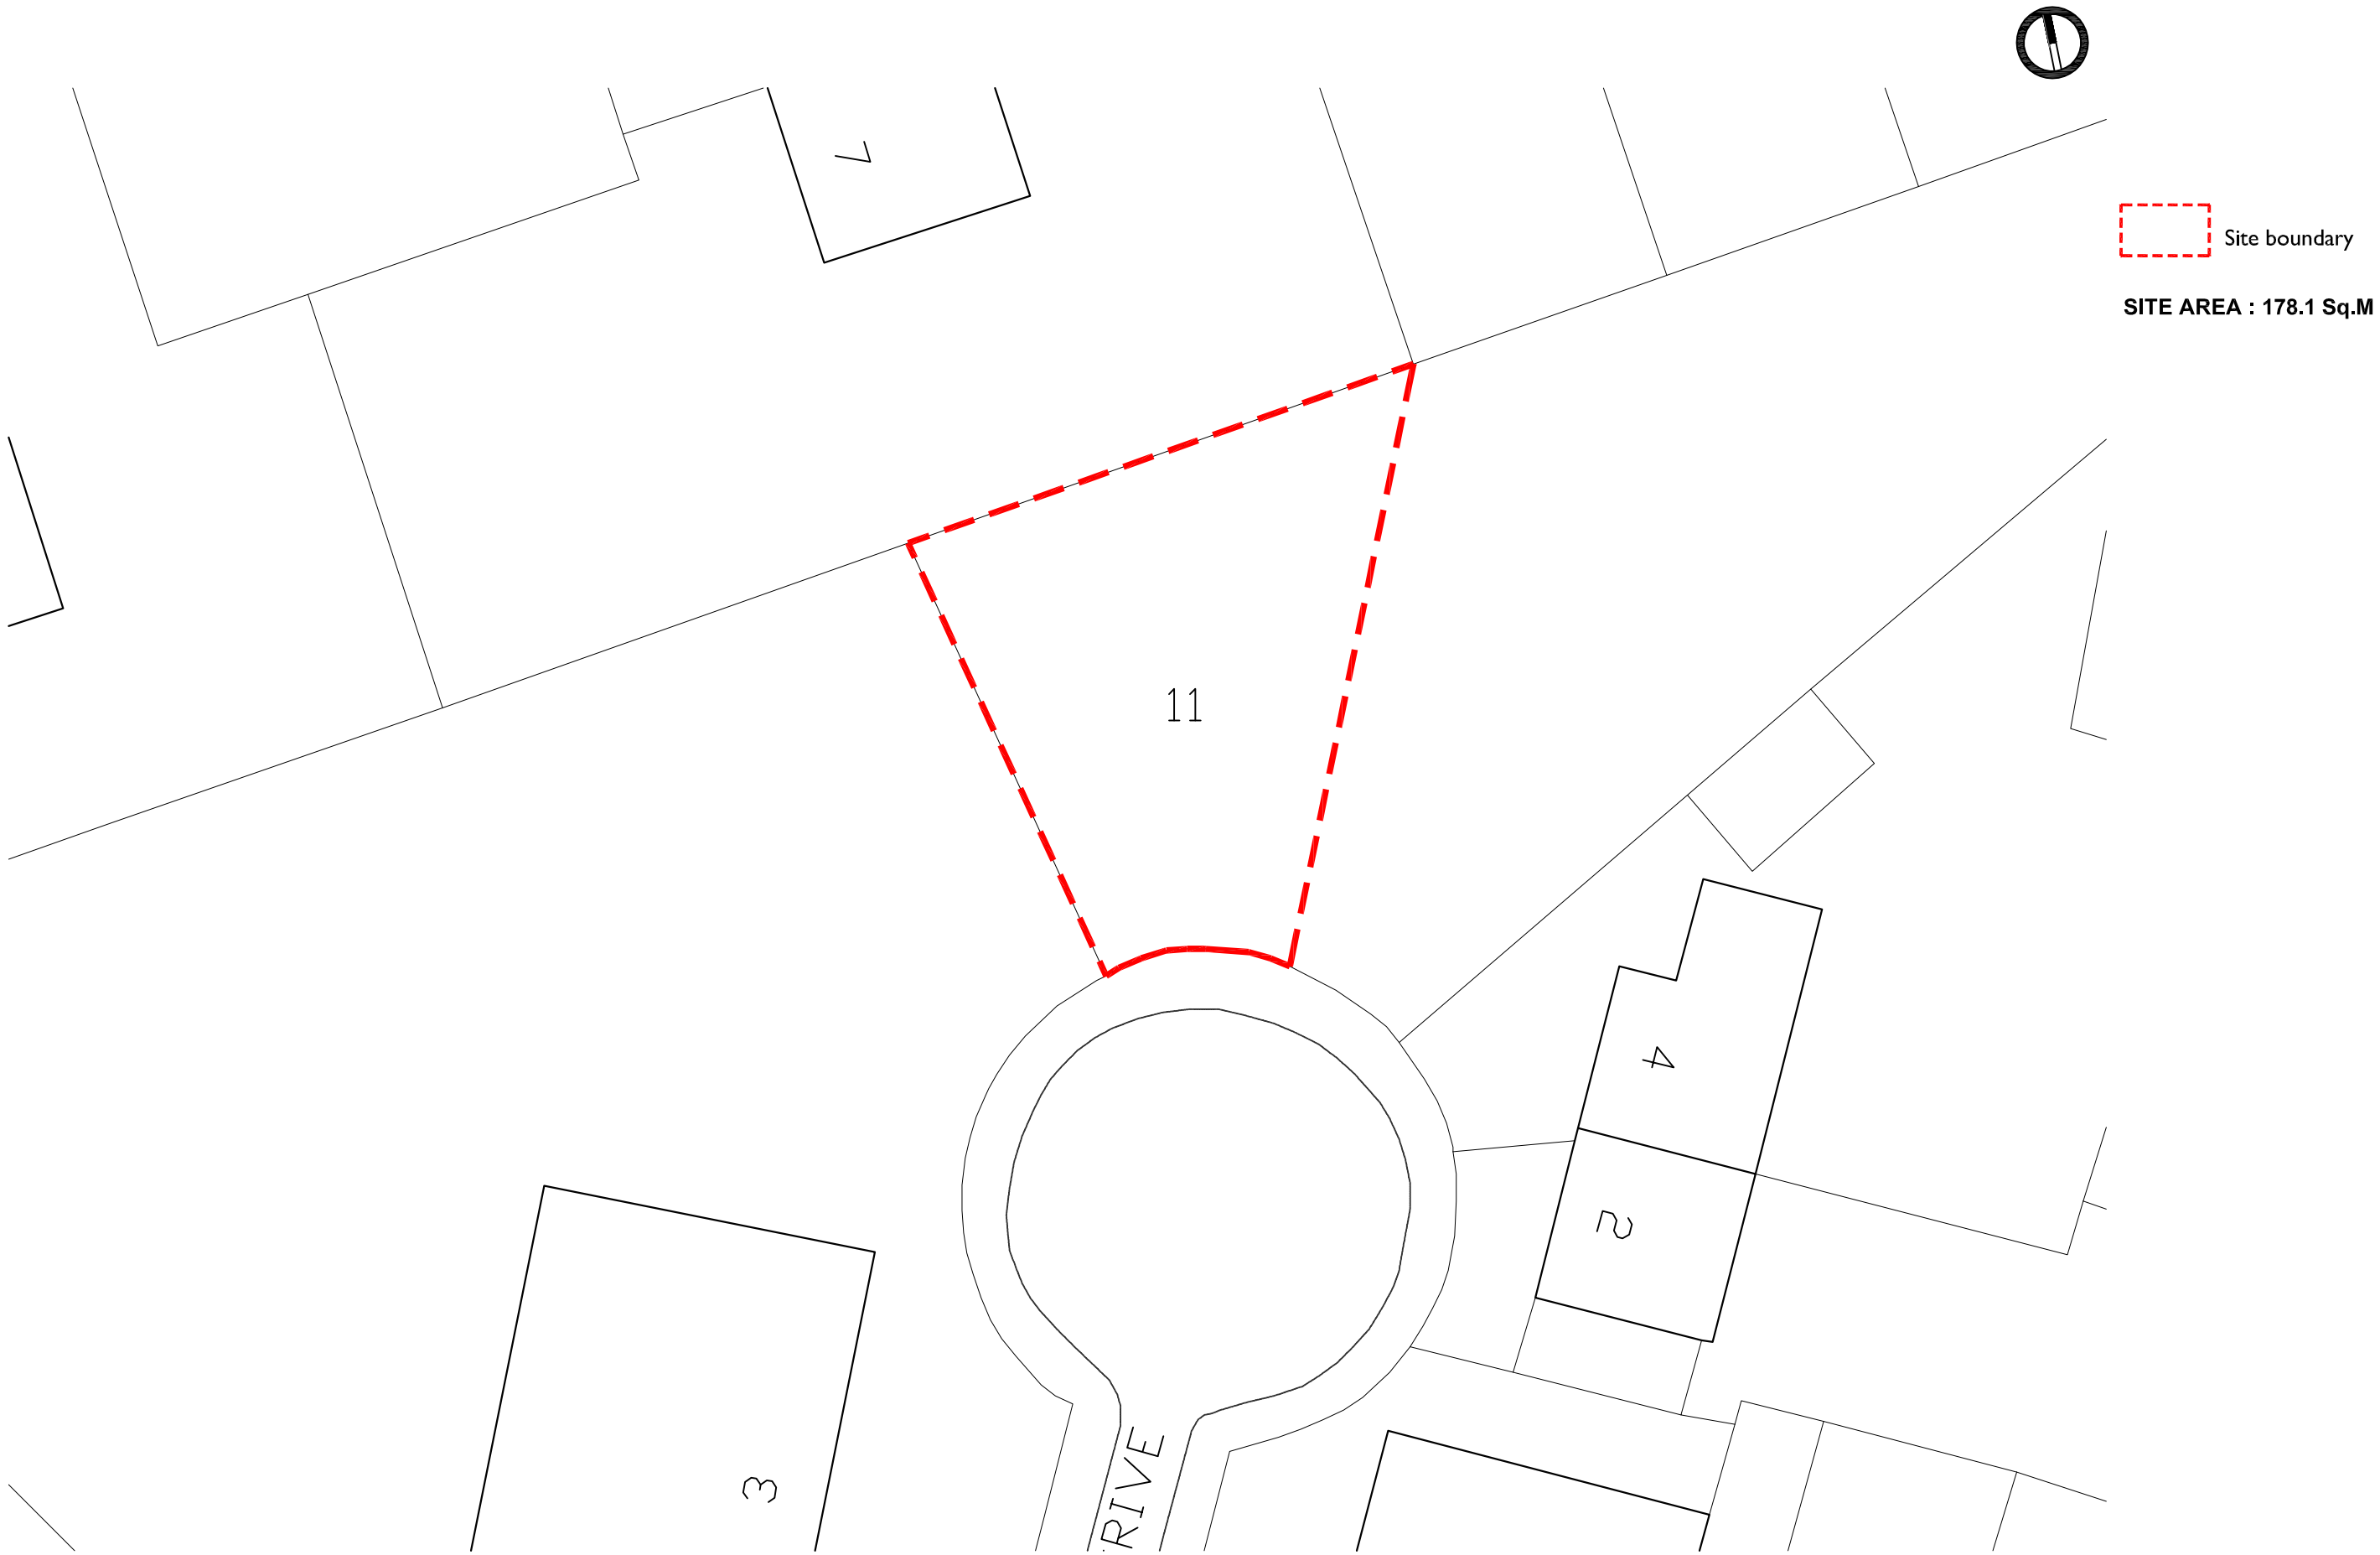


Revision	Description	Date

Project

Land at 11 Slaithwaite Drive
M11 4BA

Drawing Name

Site Plan

Suburban Studios
www.suburbanstudios.co.uk
COOMBE FARM,
CR0 5HL
020-8654-2310
info@suburbanstudios.co.uk

Job No	090908	Date	Dec 2009
Drawing Number	090908/02	Rev	--
Scale	1:200 @ A3		
Drawn:		Checked:	--

DO NOT SCALE FROM THIS DRAWING: Any drawing errors or divergences should be brought to the attention of SubUrban Studios at the address shown.