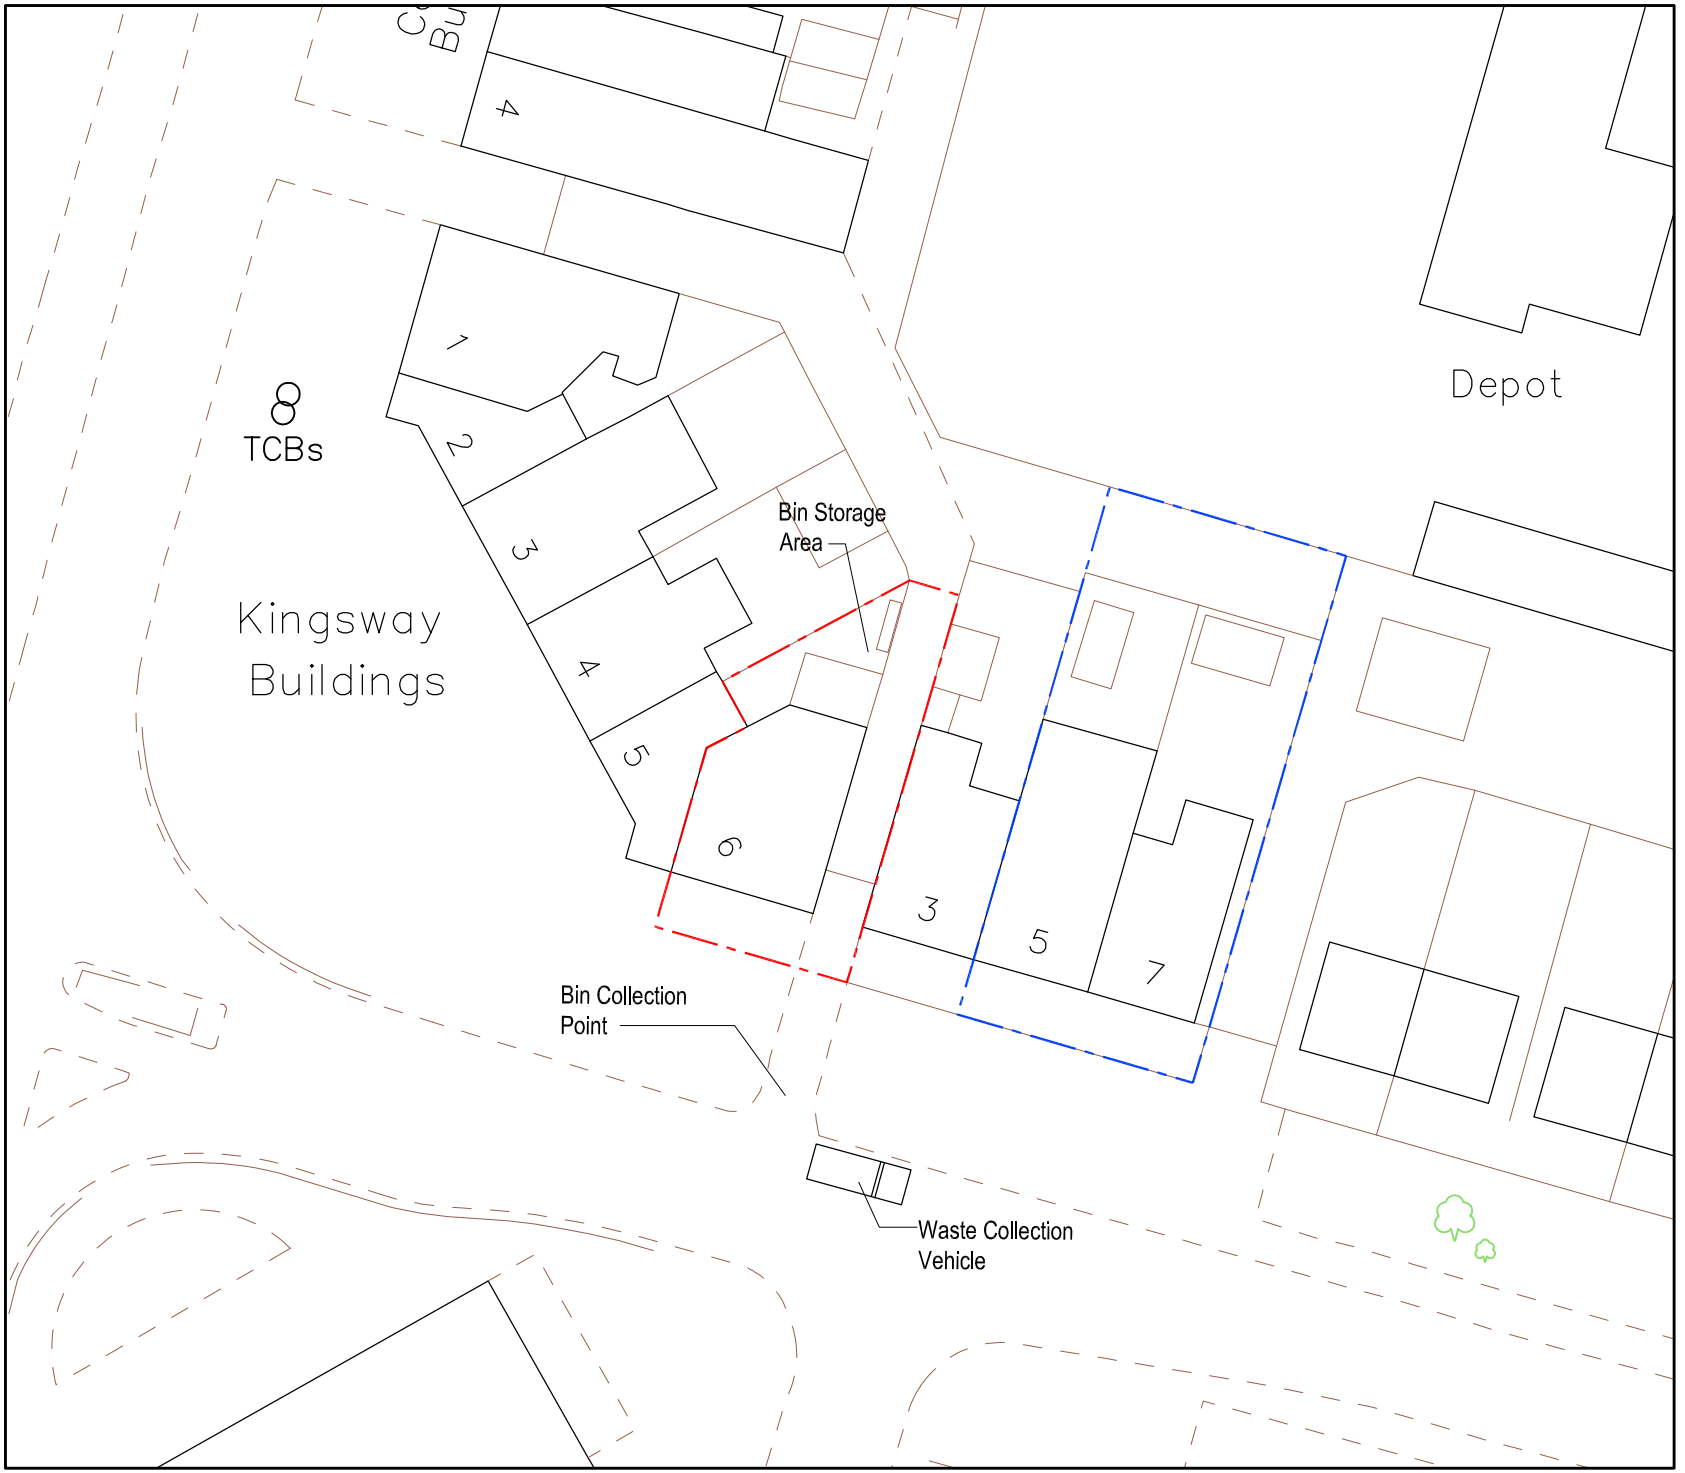

DK ARCHITECTS
t 0161 3593010
m 07814 024033
f 0161 3593183
e nadlr@dkarchitects.net
w dkarchitects.net
a Sovereign House
Stockport Road
Cheadle, SK8 2EA

PROJECT:
SUB-DIVISION OF EXISTING SHOP INTO 2 UNITS, 1 WITH A5 CONSENT

ADDRESS:
6 KINGSWAY BUILDING, KINGSWAY, MANCHESTER

DRG:
WASTE MANAGEMENT PLAN

DRG STATUS:
PLANNING SUBMISSION

DATE:	July 2013	DRAWN:	WA
SCALE:	1:500	CHECKED:	ANK
SIZE:	A4	DRG NO:	NK.296.02

COPYRIGHT © 2007 DK ARCHITECTS (MCR) LIMITED. ALL RIGHTS RESERVED.