NOTES:

1. do not scale from this drawing - use figured dimensions only

2. read in conjunction with all other consultants/specialists drawings and report any discrepancies before work commences


3. all setting out dimensions to be checked on site by contractor before work commences

4. these drawings are for planning purposes only, and under no circumstances will the draughtsman be liable for errors that may occur during and after construction.


5. The copyright of this drawing is vested in Candid Architecture Ltd and must not be copied or reproduced without the consent of the company.



PROPOSED FRONT ELEVATION - 1:100

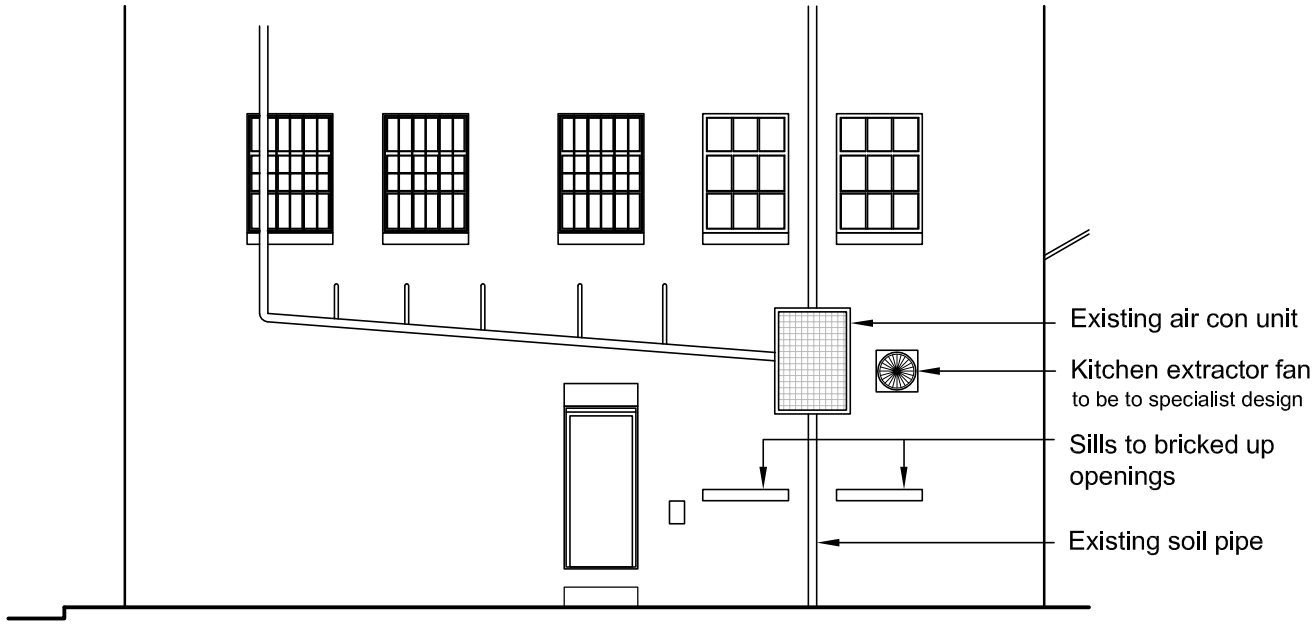

PROPOSED REAR ELEVATION - 1:100

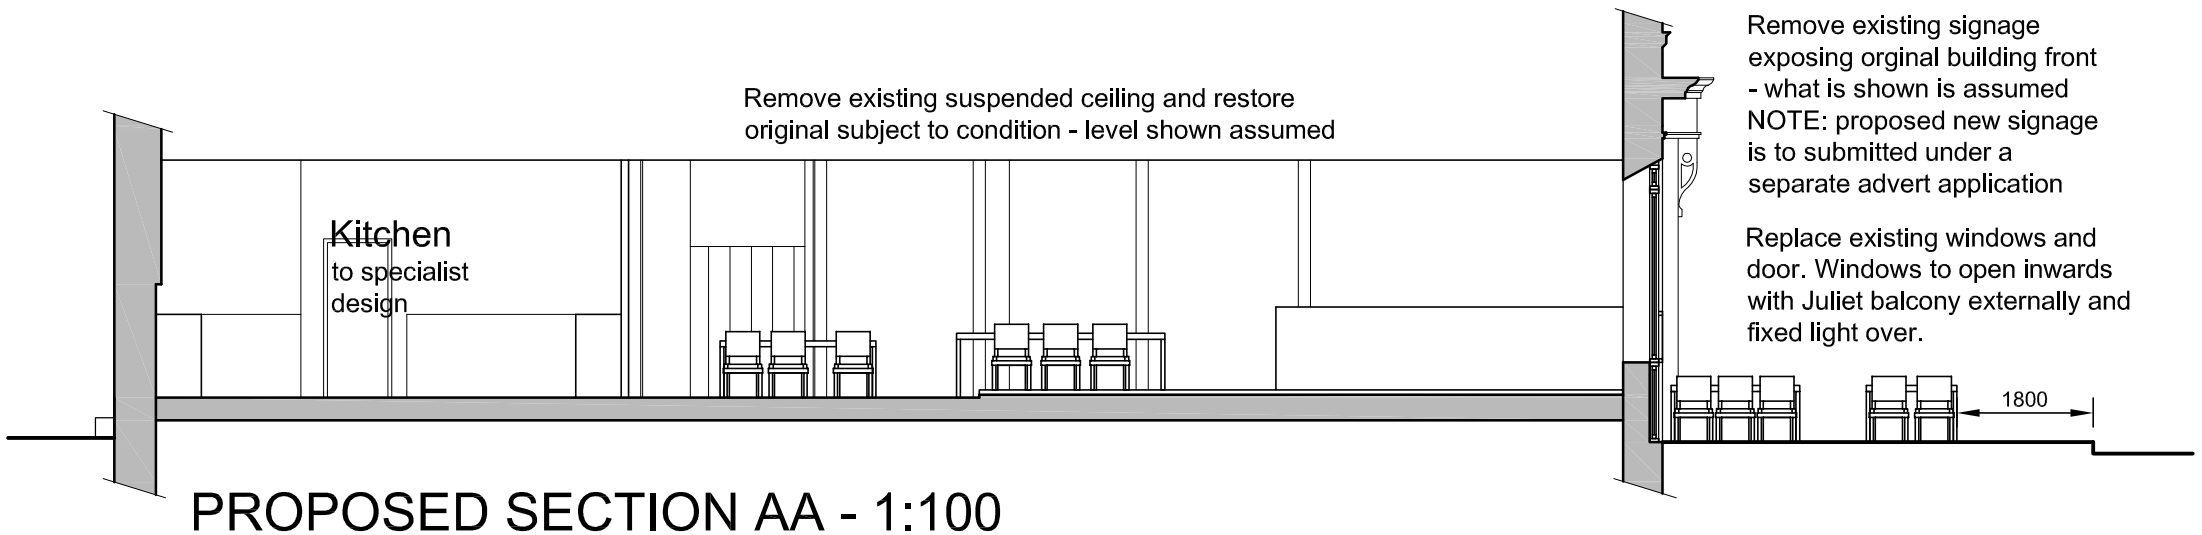

PROPOSED SECTION AA - 1:100

Rev		
Rev A	03.06.13	Existing paint/render to be stripped from ground floor frontage and roller shutters to entrances to be fitted internally

Rev.

CAN.DID Architecture

a: 29 Northern Angel, 15 Dyche Street, Manchester, M4 4BU
t: 07966 295 223
e: ric_lowe@outlook.com

client
Siam Kerfoot

project
Proposed Refurbishment to form new cafe: Stevenson Square, Manchester

drawing
Proposed Elevations and Section

scale	date	drawn
1:100 @A3	03.03.13	RL

drawing no.	revision
RG114 / 4	A

do not scale from this drawing

©