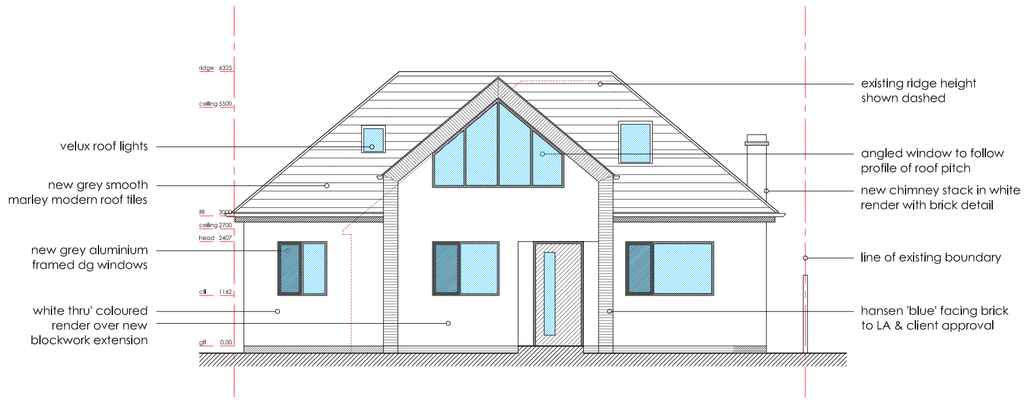

front elevation



rear elevation

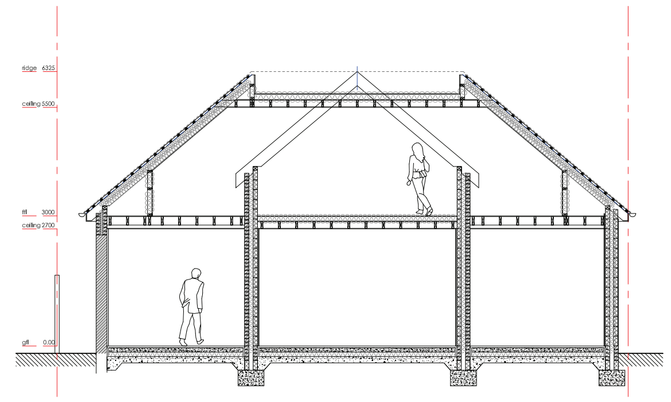

section a - a

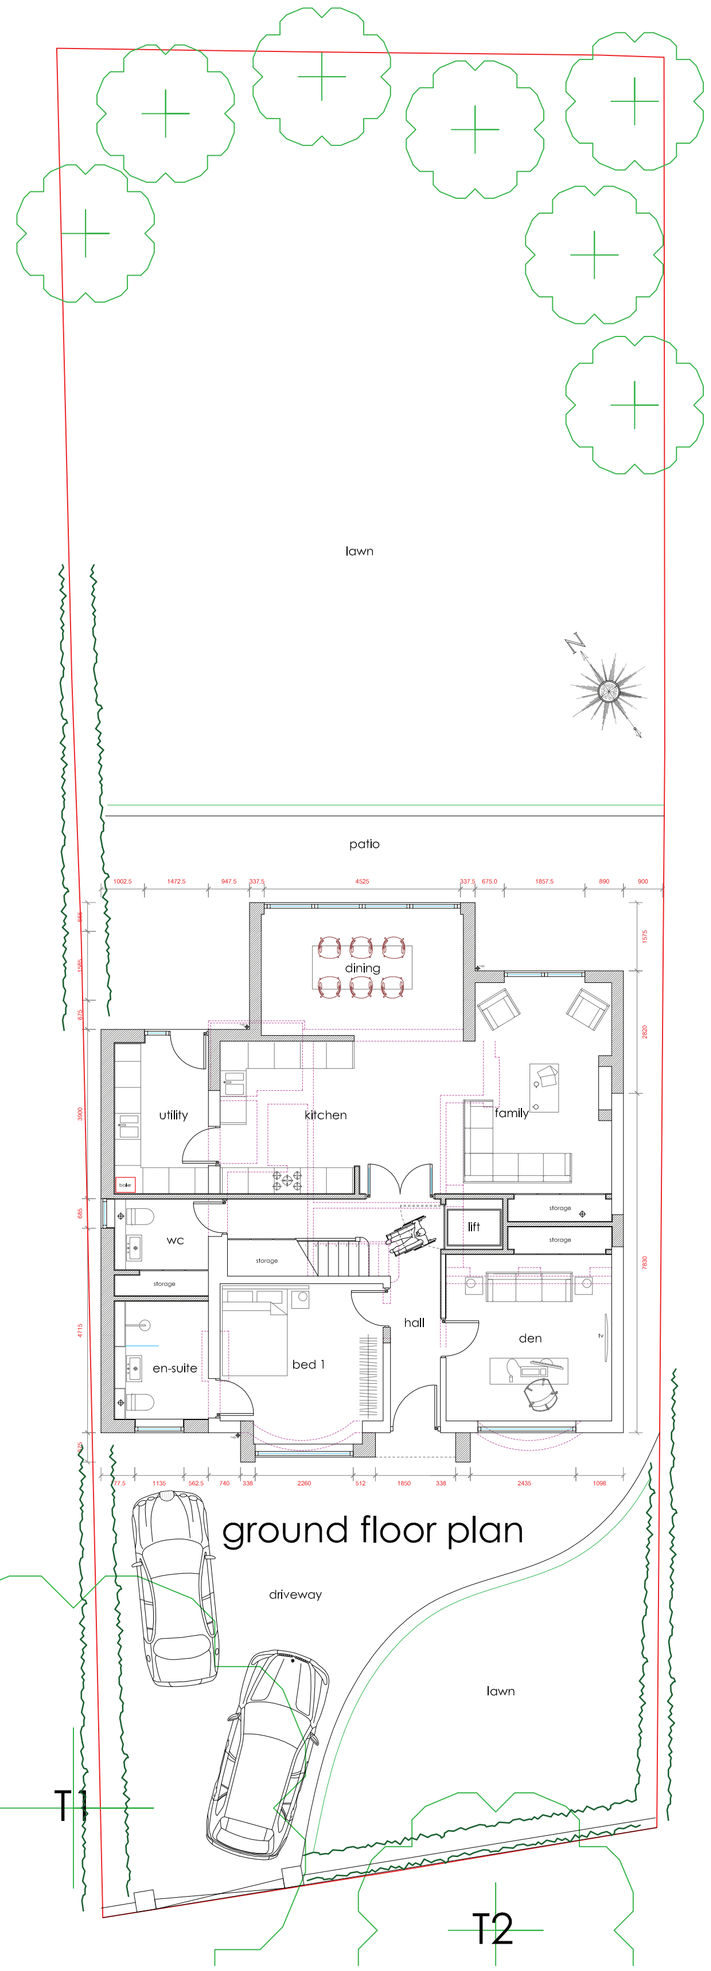

ground floor plan

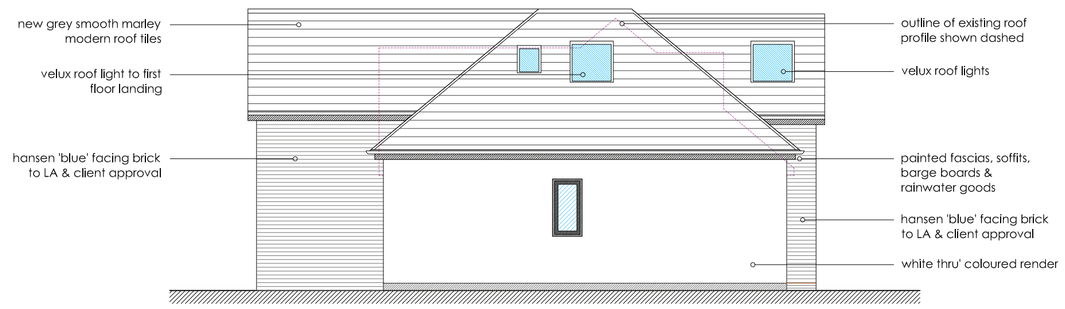

side elevation

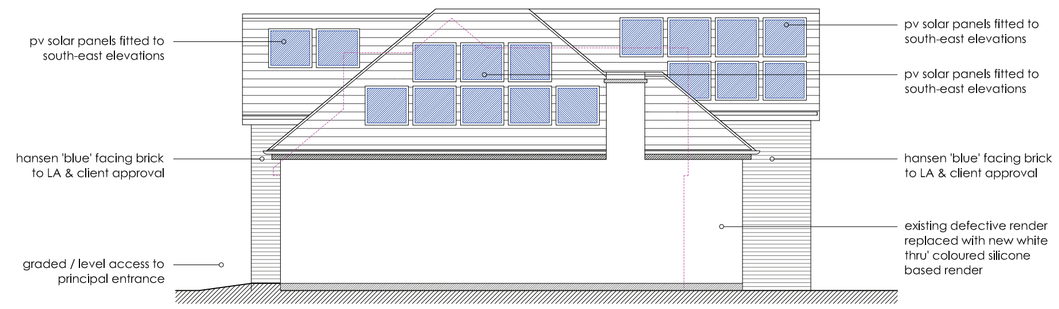

side elevation

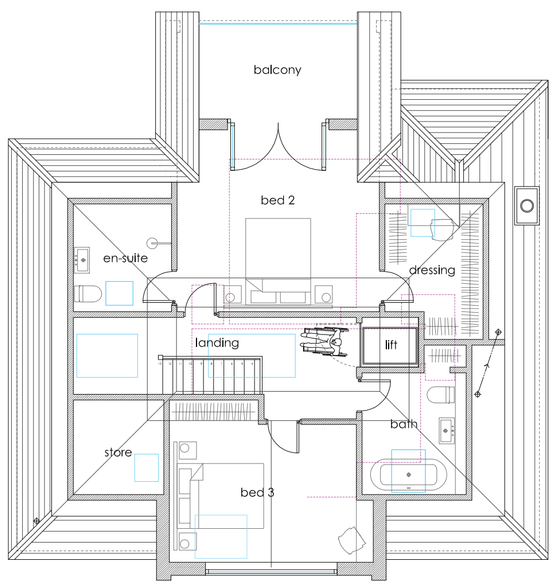

first floor plan

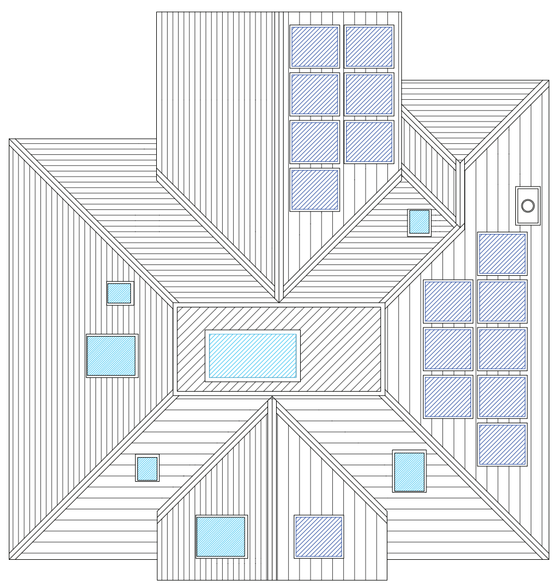

roof plan

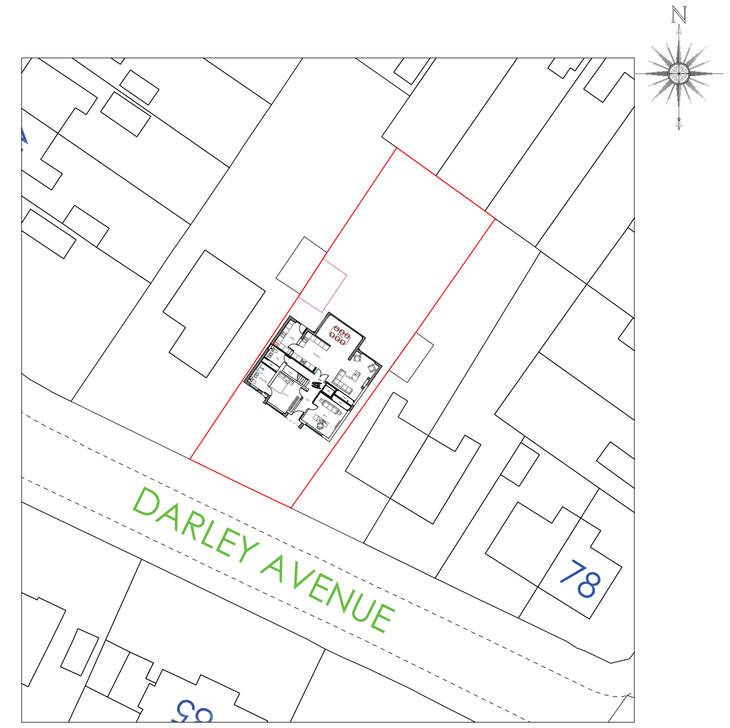

proposed site plan @ 1 : 500

Revision	Description	Date	Drawn	Checked
C	minor amends for planning issue	02.05.13	LR	-
B	front elevation revised following PO comments	29.04.13	SC	LR
A	issued for planning	23.02.13	SC	LR

© Raynes Architecture Copyright 2012: All rights reserved. This drawing must not be reproduced without permission. Do not scale from this drawing. All dimension are in millimeters unless otherwise stated. Any discrepancies should be reported to the Architect.

RAYNES ARCHITECTURE
www.raynesarchitecture.co.uk 13 Chequers Road Chorlton M21 9DX t: 07989 744 336 e:lisa@raynesarchitecture.co.uk

Client: The Quoins
Project: 86 Darley Avenue, Chorlton
Drawing: Proposed Floor Plans & Elevations

Scale @ A1	Date	Drawn		Drawing No.	Revision
1 : 100	Feb 13	SC	BCA 13002	201	C