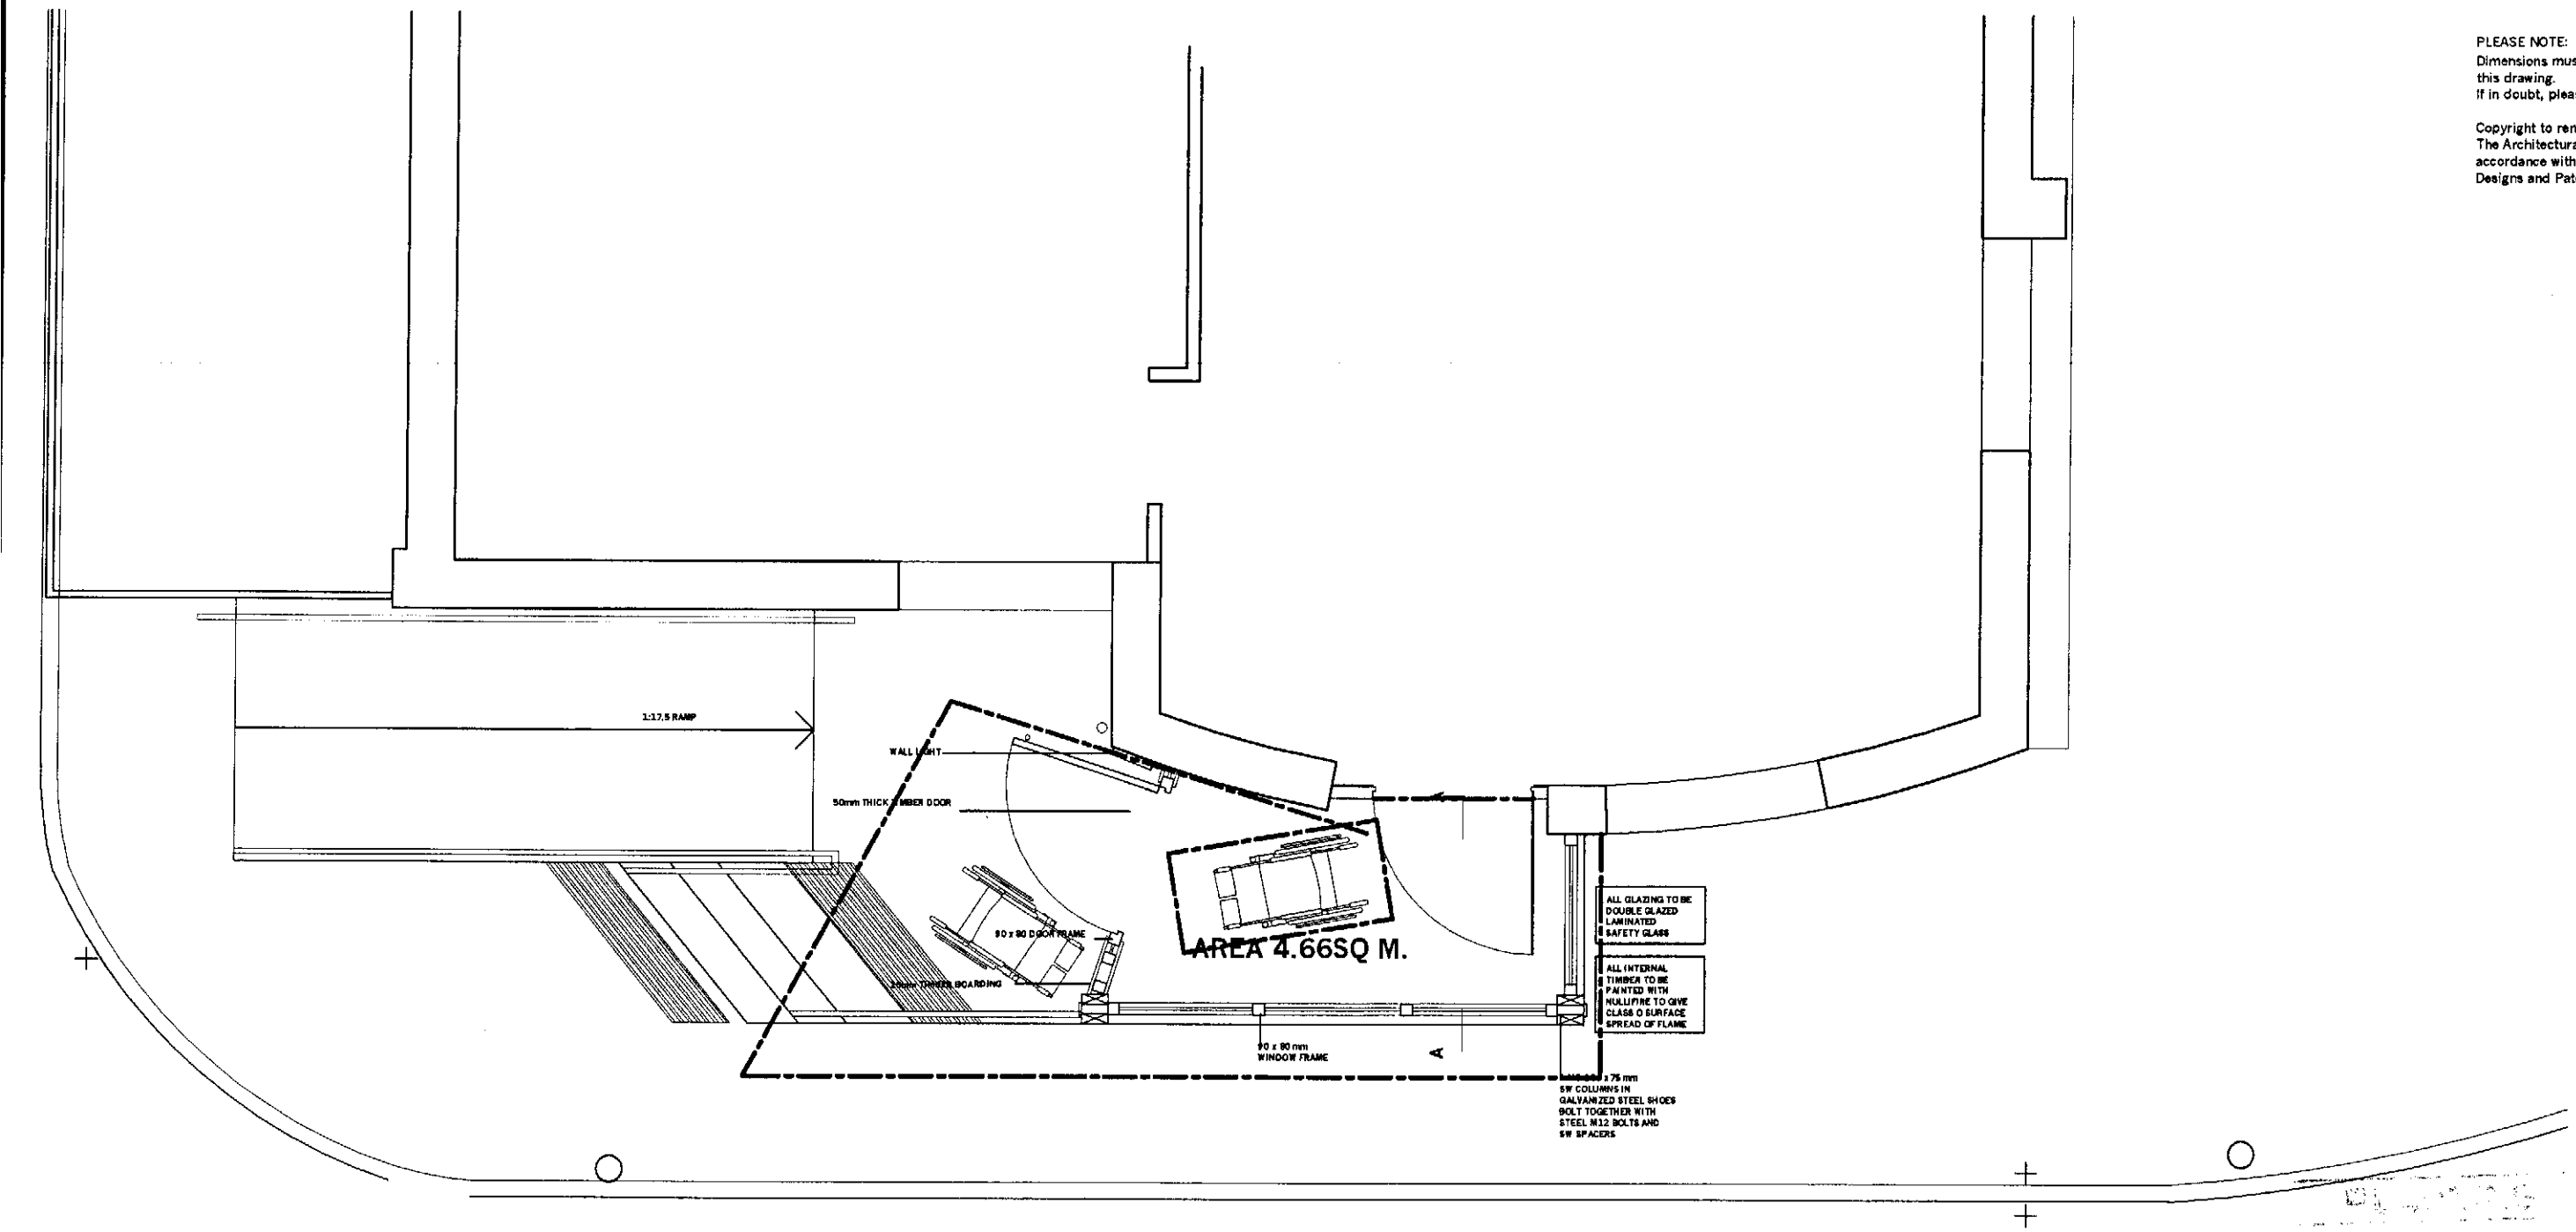


PLEASE NOTE:
Dimensions must not be scaled fro
this drawing.
If in doubt, please ask.

Copyright to remain the property o
The Architectural Design Workshop
accordance with the Copyright,
Designs and Patents Act 1988.

Procedure for entry.
External door has a powered opener which is controlled from the reception and can be also used manually. The internal lobby door is manual operated only.
1. Able staff use their security fob and open the door manually as normal.
2. Wheelchair visitors communicate to reception through intercom.
3. Reception activate the door release and powered opener.
4. Receptionist manually opens inner lobby door to assist.
5. On exit, receptionist assists through inner door and presses a control switch within the lobby to open the external door automatically.

issue	description	date	drawn	checked
P1	Planning	12/03/08	MS	MS

Client: Great Places Housing Group

Job: New entrance to Southern Gate

Title: **Proposed Timber entrance lobby Floor Plan**

Scale: 1:50 @ A3

Job Number	Drawing Number	Issue
60846	06	P1

TADW
ARCHITECTS
6 St. Petersgate
Stockport
Cheshire
SK1 1HD
Tel: 0161 477 6158
Fax: 0161 480 8342
Email: mail@tadw.co.uk
www.tadw.co.uk