Ordnance Survey Superplan Data

PLANNING
ACK'D
REPLIED
RECD 29 AUG 2008
M
M
M
FOIL ACTION
RECD
DAT

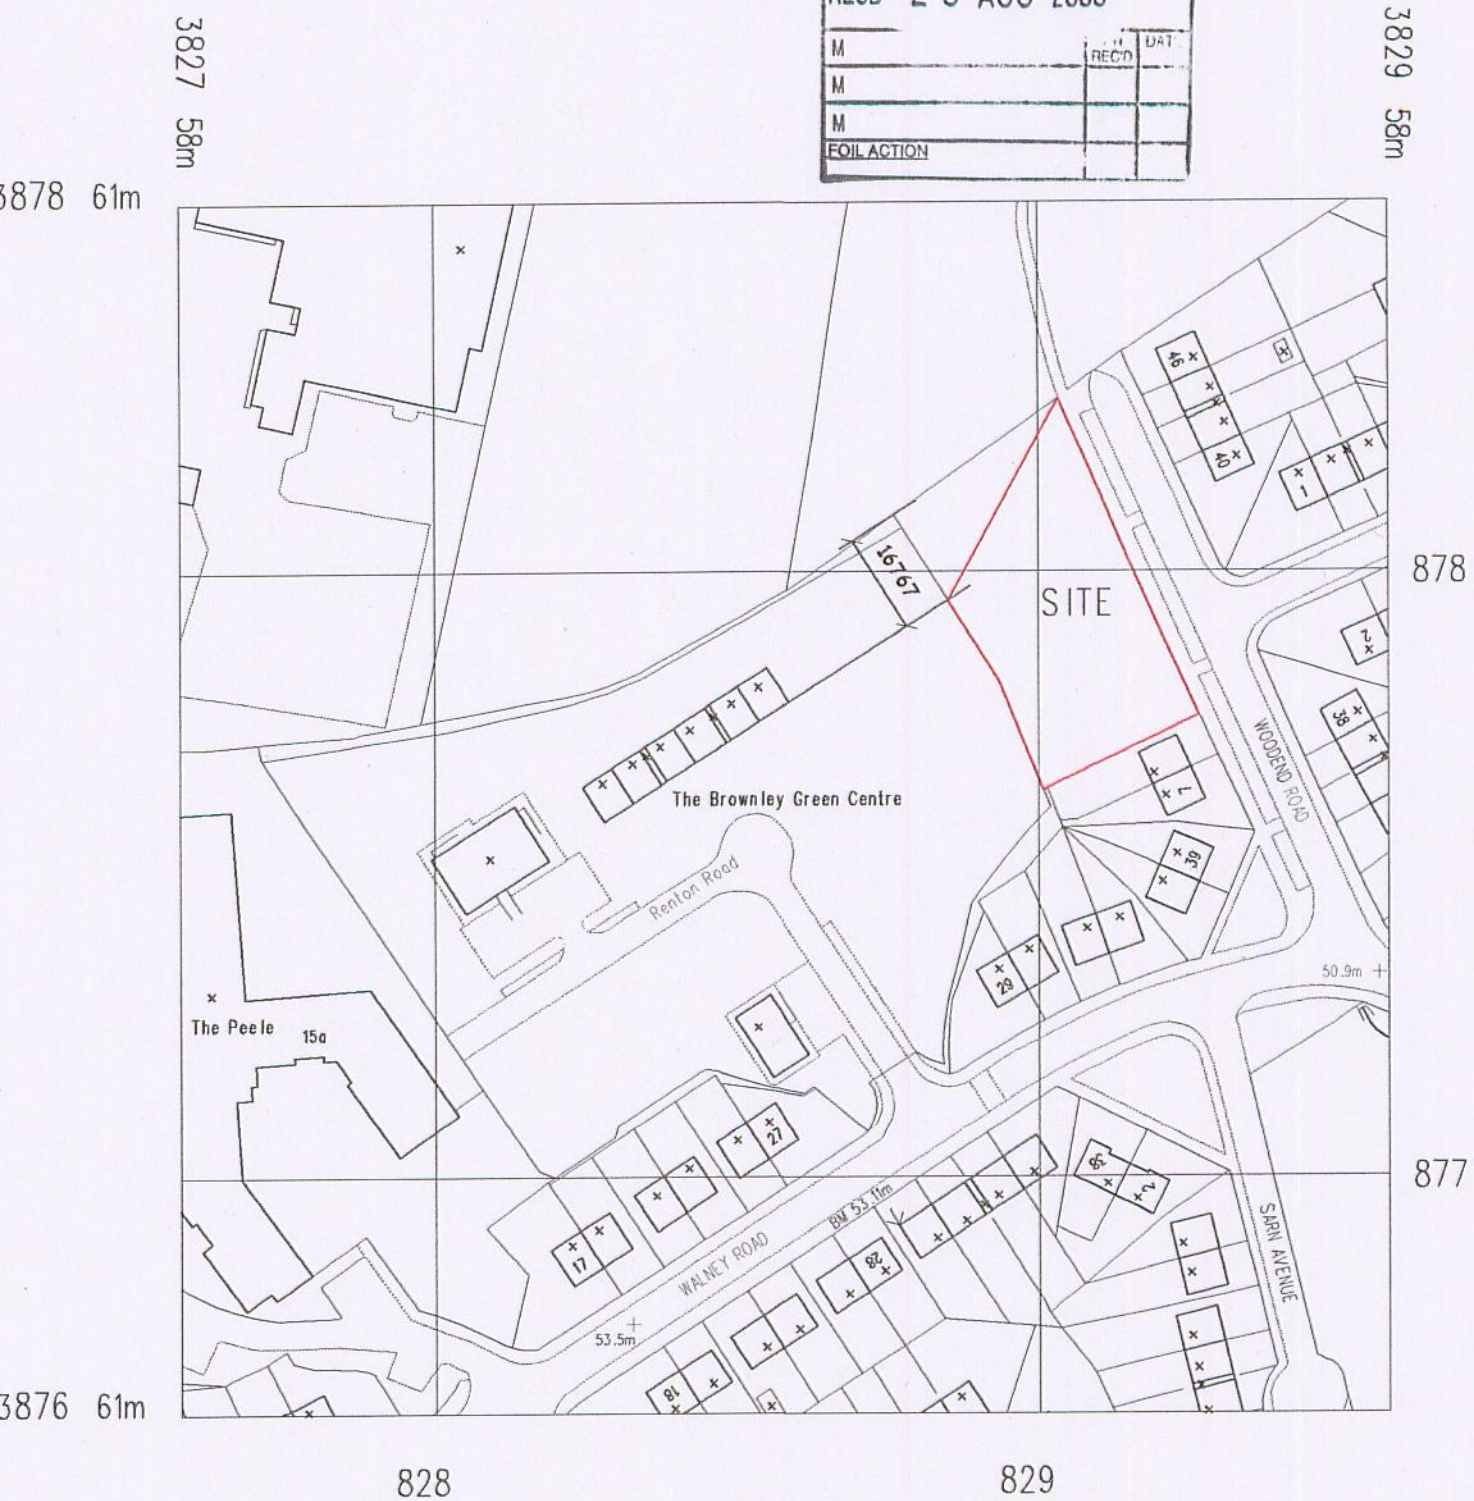

© Crown Copyright 2006

Rev A: Boundary to Mancat site indicated (CD)

Client	Description			Job No	1846(E)	Bernard Taylor Partnership Ltd. Architects
Willow Park Housing Trust	Location Plan			Drg No	01	ELIZABETH HOUSE, 486 DIDSBURY ROAD, HEATON MERSEY, STOCKPORT, CHESHIRE, SK4 3HS. Tel: 0161-443 1221 Fax: 0161-442 1672 E-mail: Info@BernardTaylor.co.uk
Job	Drawn	Date	Scale	Rev.	A	
Woodend Road, Wythenshawe	-	09/2007	1:1250			