




Proposed Side (West) Elevation
Scale 1:100

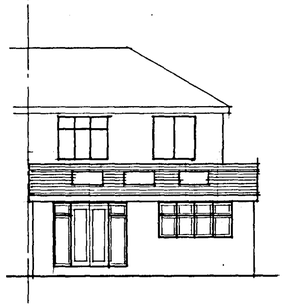


Proposed Rear Elevation
Scale 1:100

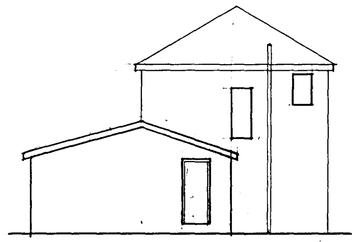


Proposed Side (East) Elevation
Scale 1:100

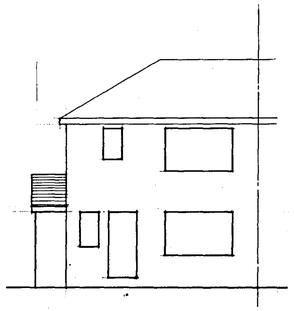

Proposed Front Elevation
Scale 1:100

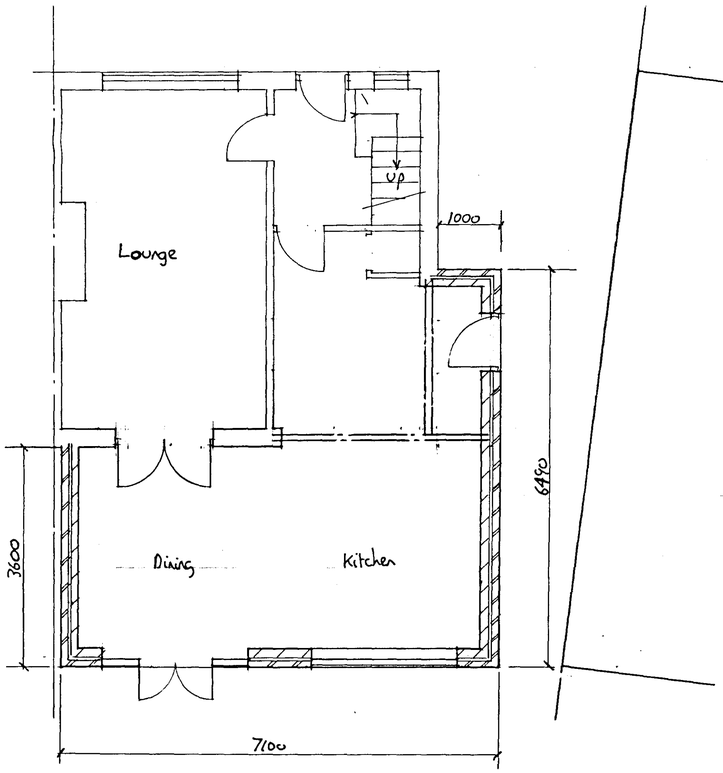

Proposed Ground Floor Plan Scale 1:50

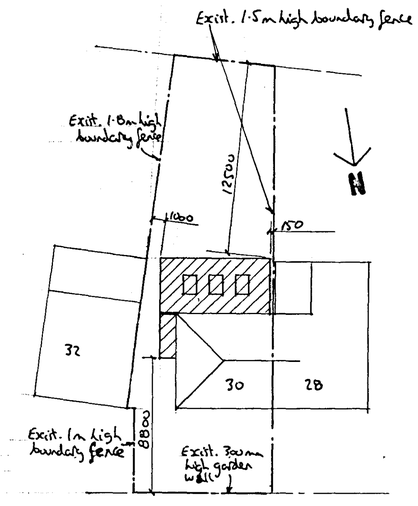

Block/Roof Plan Scale 1:200

NOTES:
All dimensions must be checked on site and not scaled from this drawing.

A		
	Date	Revisions

© copyright

PLANNING AND BUILDING CONTROL
29 MAY 2013

Client
Mr. & Mrs. C. Fish

Job Title
Proposed Ground Floor Rear & Side Extension

30 Laverside Road
East Didsbury
Manchester

Drawing Title

Scale 1:50 & 1:100

Date April 2013 Drawn by M. Barratt

M.R.L.A. BARRATT Tel. No. 01625 522562

Drg No.	Rev.
13/0402/02	

A PRODUCT OF THE UNO RANGE ARCHITECT CAT. No 7311

594 x 841mm A1

(5)