

EXISTING ELEVATION ALONG BOUNDARY POINTS A – B

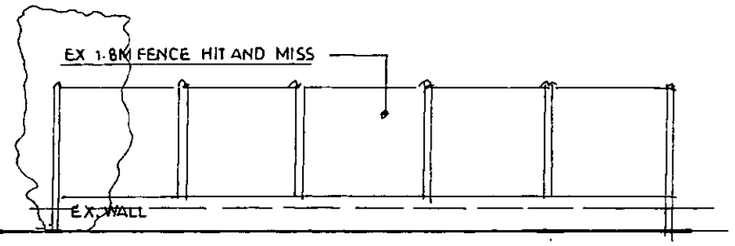

EXISTING BOUNDARY POINTS B – C

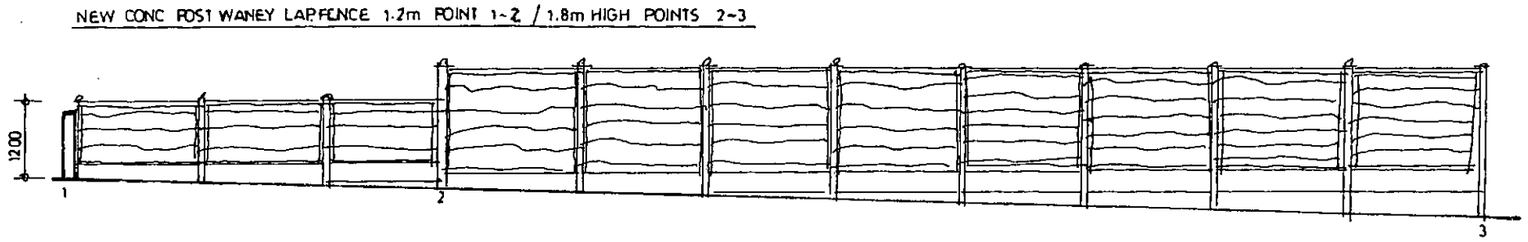

PROPOSED ELEVATION ALONG BOUNDARY A – B

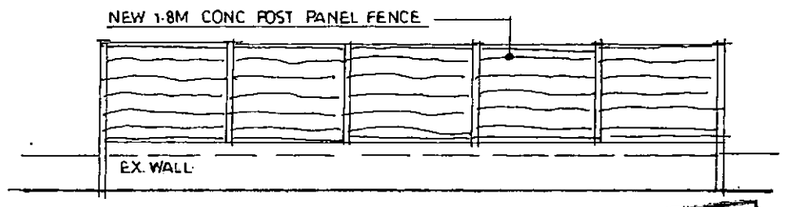

PROPOSED BOUNDARY POINTS B – C

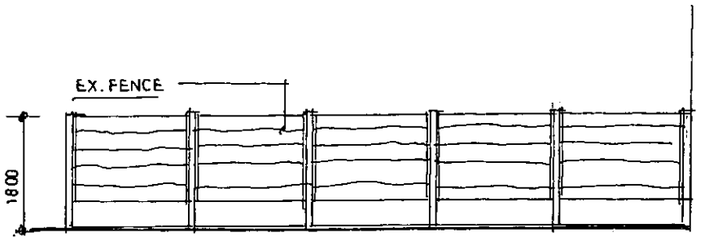

EXISTING BOUNDARY C – D

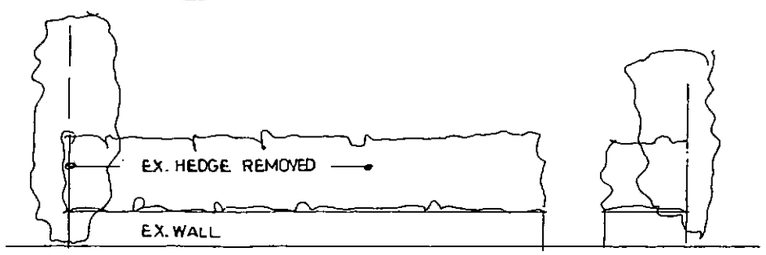

EXISTING BOUNDARY VICTORIA AVE

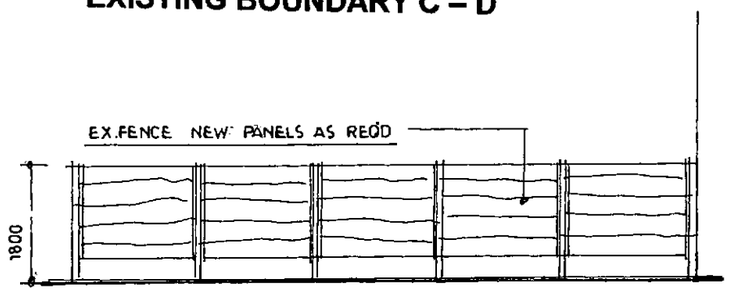

PROPOSED BOUNDARY C – D

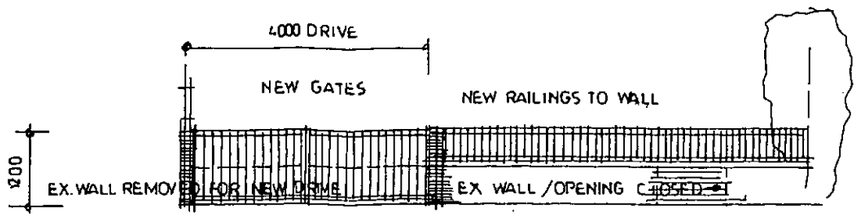

PROPOSED BOUNDARY VICTORIA AVE

PLANNING AND
BUILDING CONTROL
01 NOV 2012

TITLE

EXISTING / PROPOSED BOUNDARY ELEVATIONS

PROJECT

410 VICTORIA ROAD
HIGHER BLACKLEY
MANCHESTER
M9 OHQ

CLIENT

MR & MRS M ALLEN

SCALE 1: 100@A3 **OCT 12**

DRG No VR/PL/06

rdps
RESIDENTIAL DESIGN AND PLANNING SERVICES
31 GLENSIDE DRIVE
WILMSLOW
CHESHIRE
SK9 1EH
rdps@btinternet.com tel 01625 525266 mob 07895 415100