


Front to Amherst Road

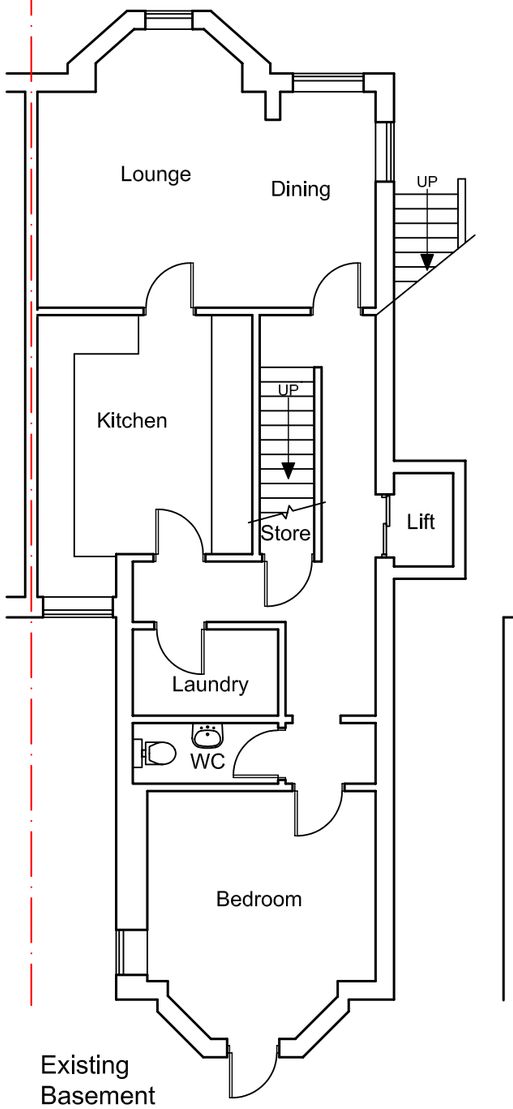


Existing
Basement
Floor Plan

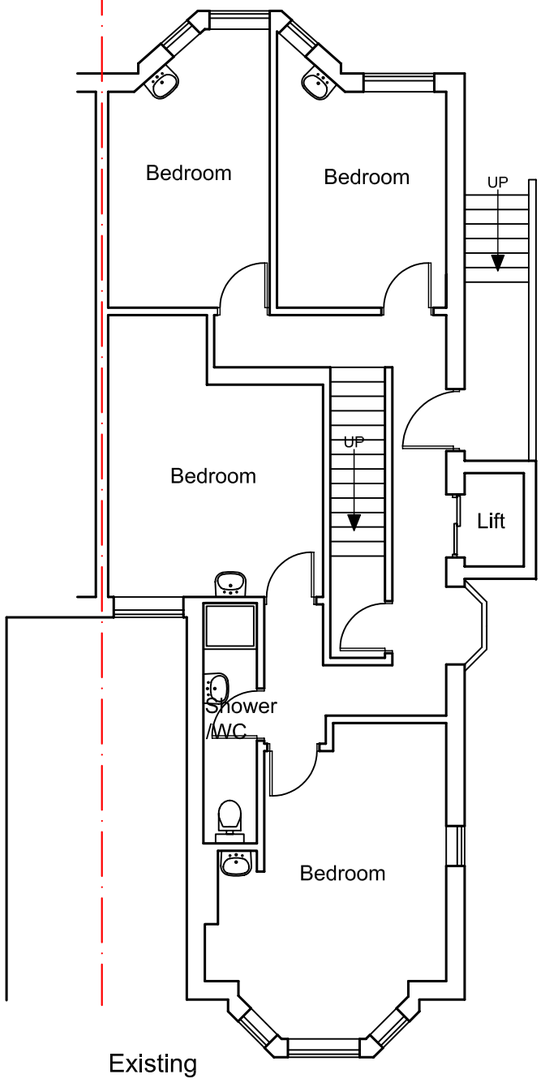

Existing
Ground
Floor Plan

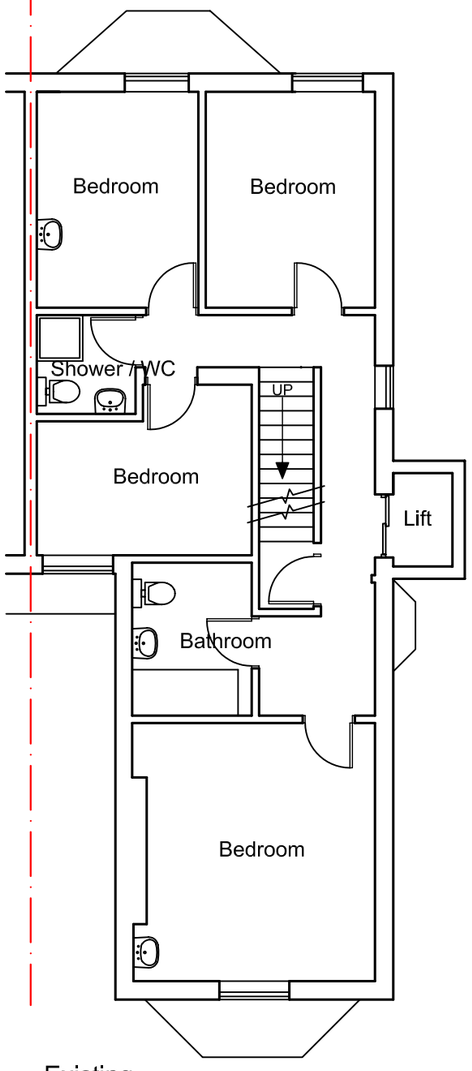

Existing
First
Floor Plan

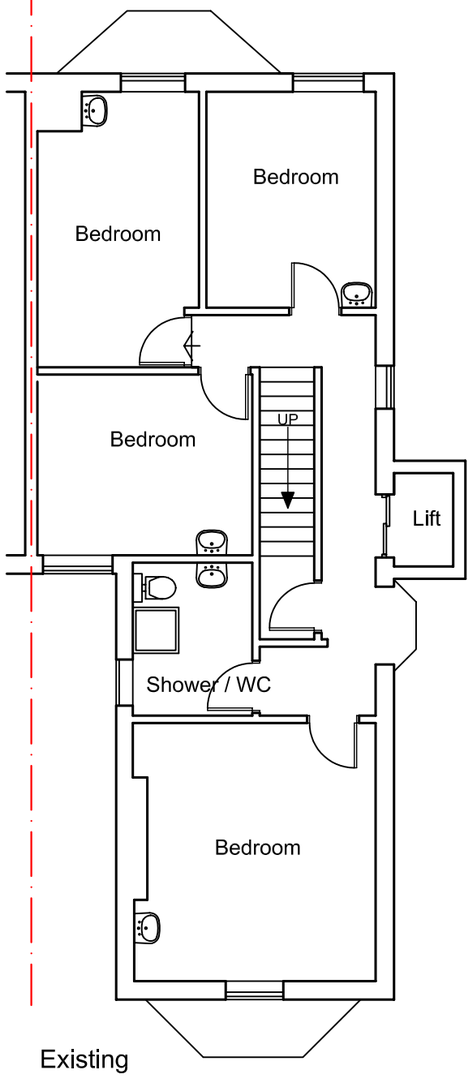

Existing
Second
Floor Plan

Existing Plans
Scale 1 to 100

Igloo architecture

PROJECT:
9 Amherst Road, Fallowfield, M14 6UG

DRAWING:
Existing Plans

DATE:	DRAWN BY:	CHECKED BY:
July 13		
SCALE:	DRAWING NO:	REV:
1/100@A3	P1076 / 02	

403 Chester Road
Woodford
Stockport
Cheshire
SK7 1QP

Tel 0161 439 1502



Existing
Side Elevation



Existing
Rear Elevation

Existing Rear and Side Elevations
Scale 1 to 100

Igloo architecture


PROJECT:
9 Amherst Road, Fallowfield, M14 6UG

DRAWING:
Existing Rear and Side Elevations


DATE:	DRAWN BY:	CHECKED BY:
July 13		
SCALE:	DRAWING NO:	REV:
1/100@A3	P1076 / 03	

403 Chester Road
Woodford
Stockport
Cheshire
SK7 1QP


Tel 0161 439 1502

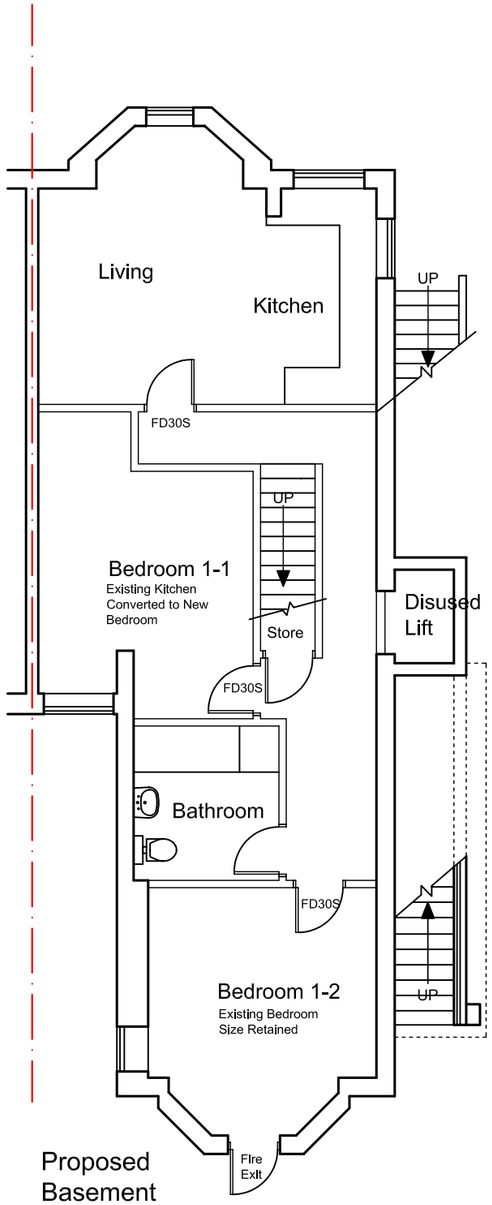


Proposed
Basement
Floor Plan

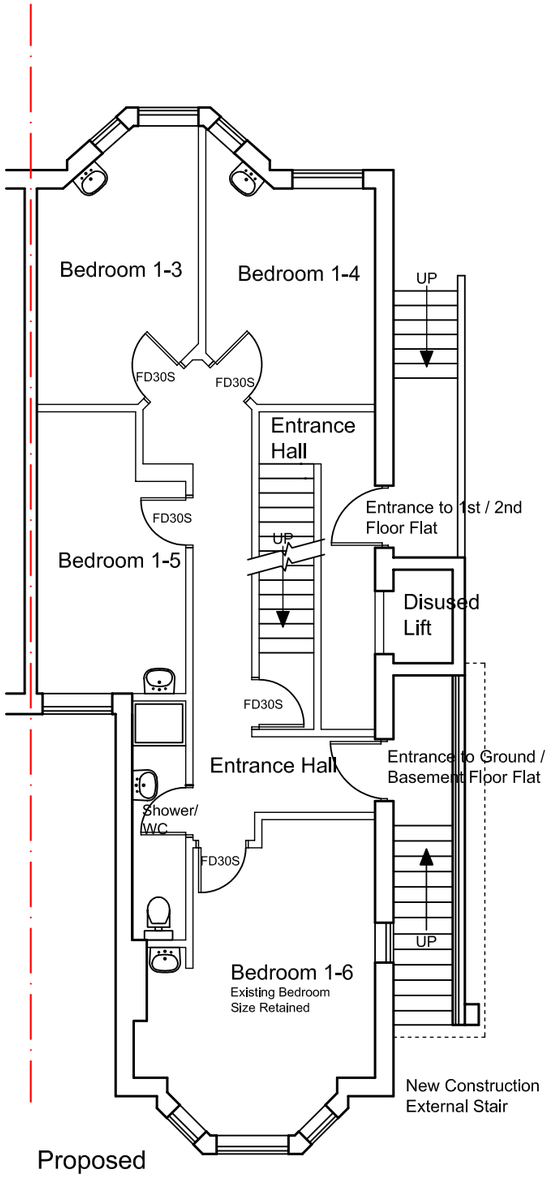

Proposed
Ground
Floor Plan

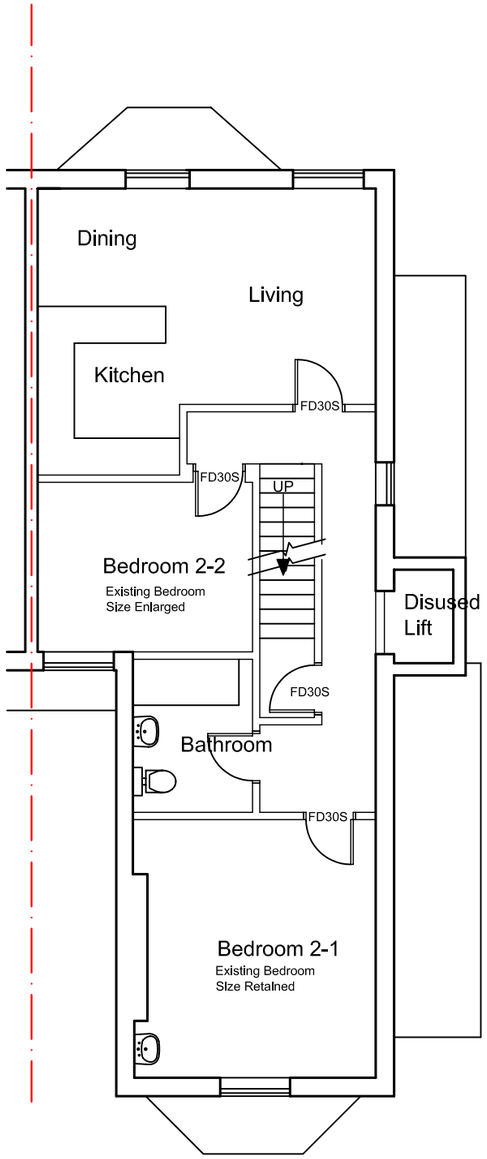

Proposed
First
Floor Plan

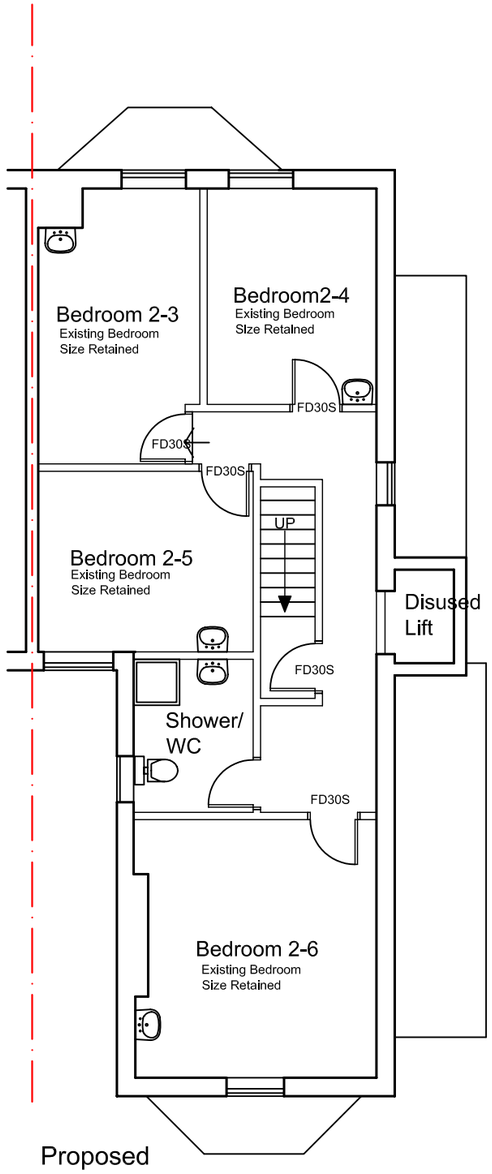

Proposed
Second
Floor Plan

Proposed Plans
Scale 1 to 100

Igloo Architecture


PROJECT:
9 Amherst Road, Fallowfield, M14 6UG

DRAWING:
Proposed Plans

DATE:	DRAWN BY:	CHECKED BY:
July 13		
SCALE:	DRAWING NO:	REV:
1/100@A3	P1076 / 04	

403 Chester Road
Woodford
Stockport
Cheshire
SK7 1QP

Tel 0161 439 1502

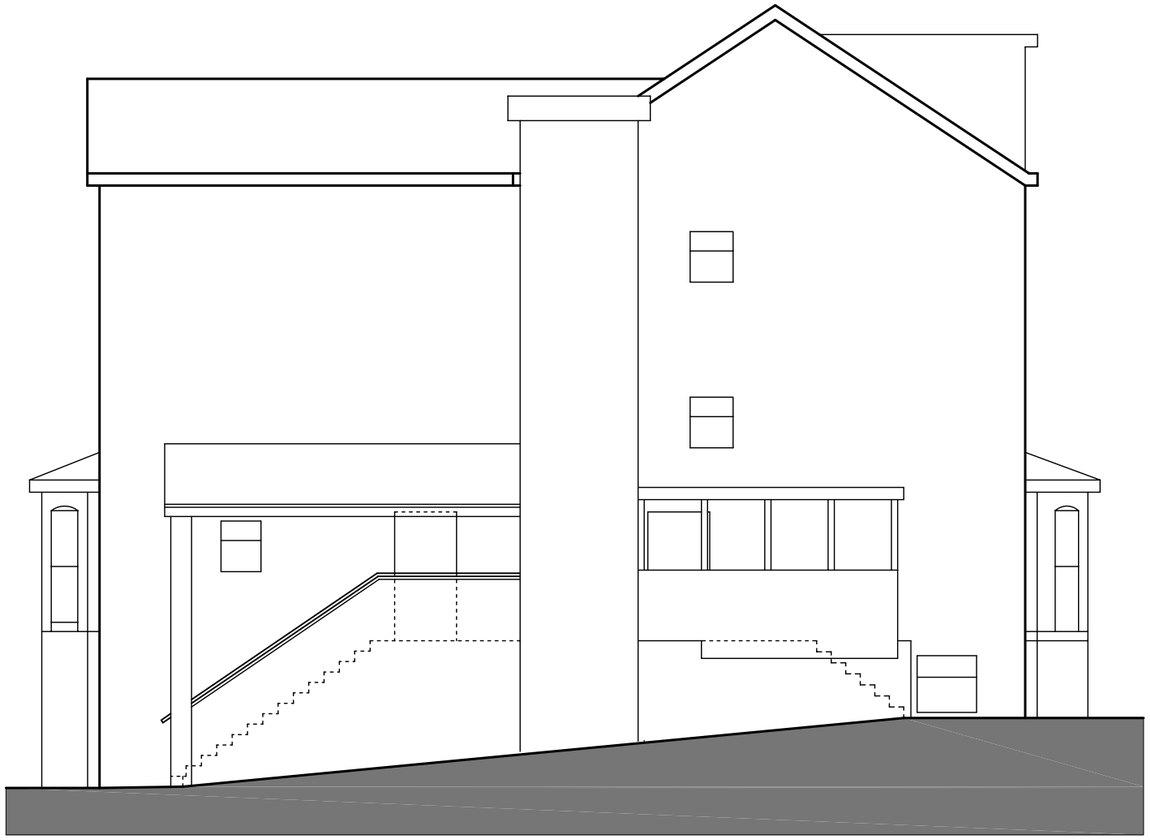

Proposed Side
Elevation



Proposed Rear
Elevation

Proposed Rear and Side Elevations
Scale 1 to 100

Igloo Architecture


PROJECT:
9 Amherst Road, Fallowfield, M14 6UG

DRAWING:
Proposed Rear and Side Elevations


DATE:	DRAWN BY:	CHECKED BY:
July 13		
SCALE:	DRAWING NO:	REV:
1/100@A3	P1076 / 05	

403 Chester Road
Woodford
Stockport
Cheshire
SK7 1QP

Tel 0161 439 1502

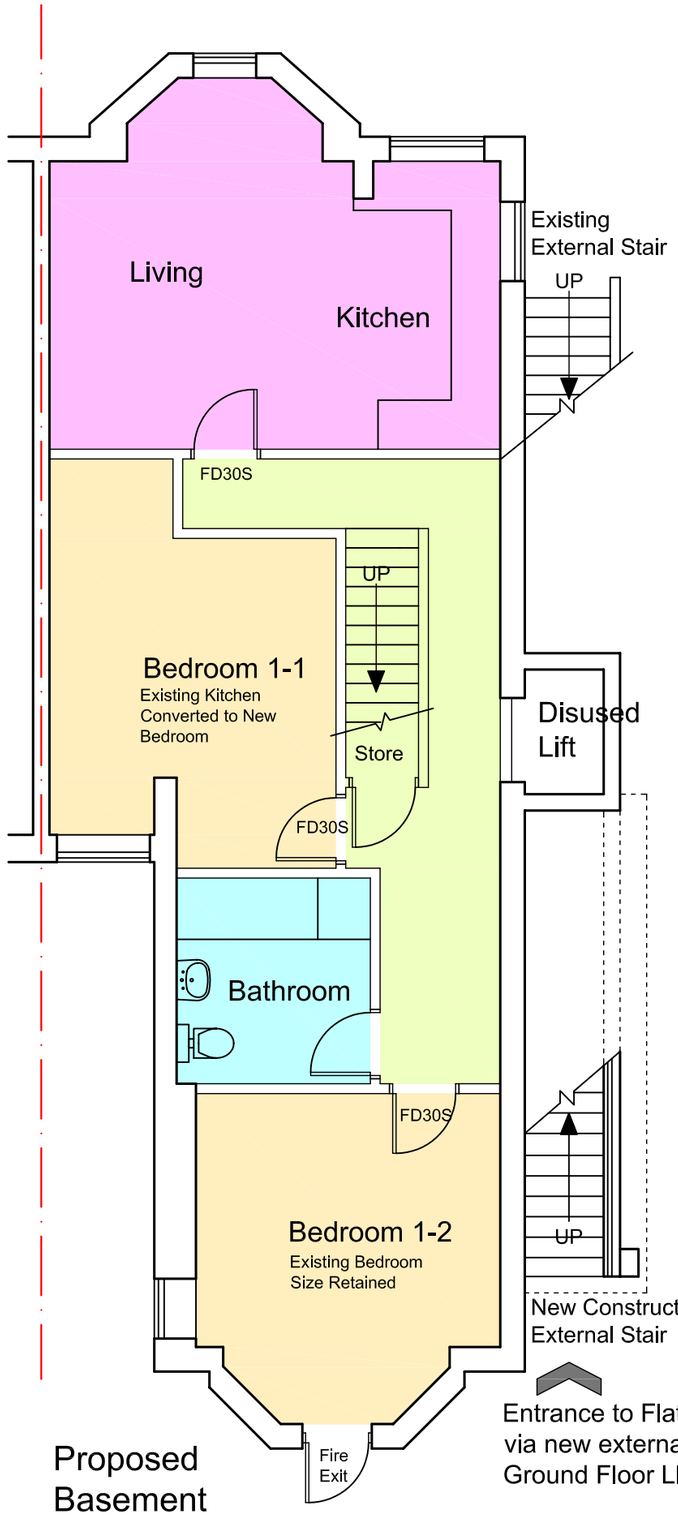

Proposed
Basement
Floor Plan

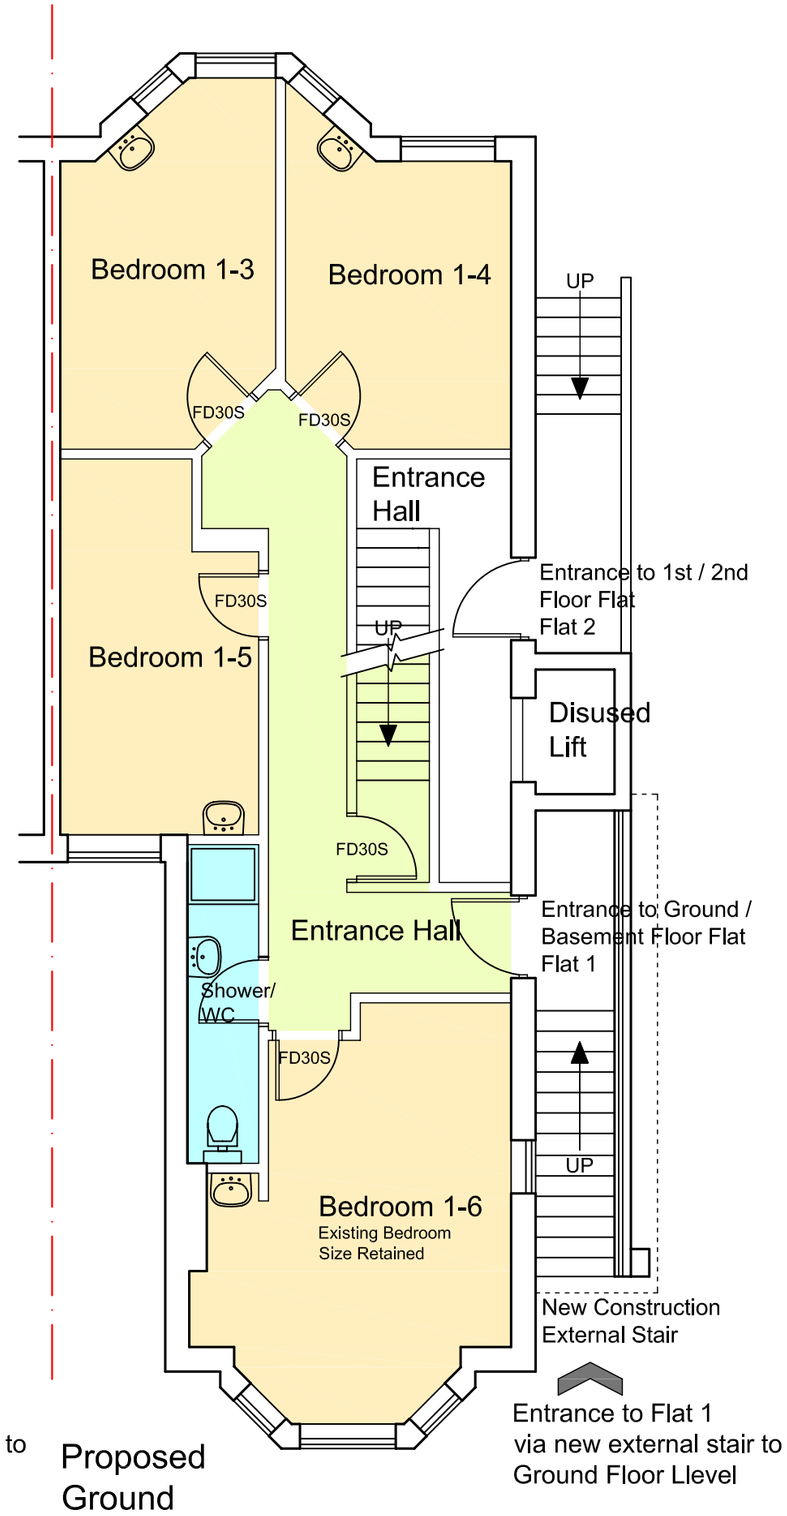

Proposed
Ground
Floor Plan

Accommodation Schedule

Basement Level
1 shared Living / Kitchen
1 shared Bathroom / WC
2 Bedrooms

Ground Floor Level
1 shared Shower / WC
4 Bedrooms

Total 6 Bedrooms

Access via new external ambulemnt disabled staircase into ground floor entrance hall.
Access to basement level via internal staircase.

Fire compartmentation between Flat 1 and Flat 2

Proposed Flat 1 Configuration

Igloo Architecture


PROJECT: 9 Amherst Road, Fallowfield, M14 6UG

DRAWING: Proposed Flat 1 Configuration

DATE:	DRAWN BY:	CHECKED BY:
July 13		
SCALE:	DRAWING NO:	REV:
1/75@A3	P1076 / 06	


403 Chester Road
Woodford
Stockport
Cheshire
SK7 1QP

Tel 0161 439 1502

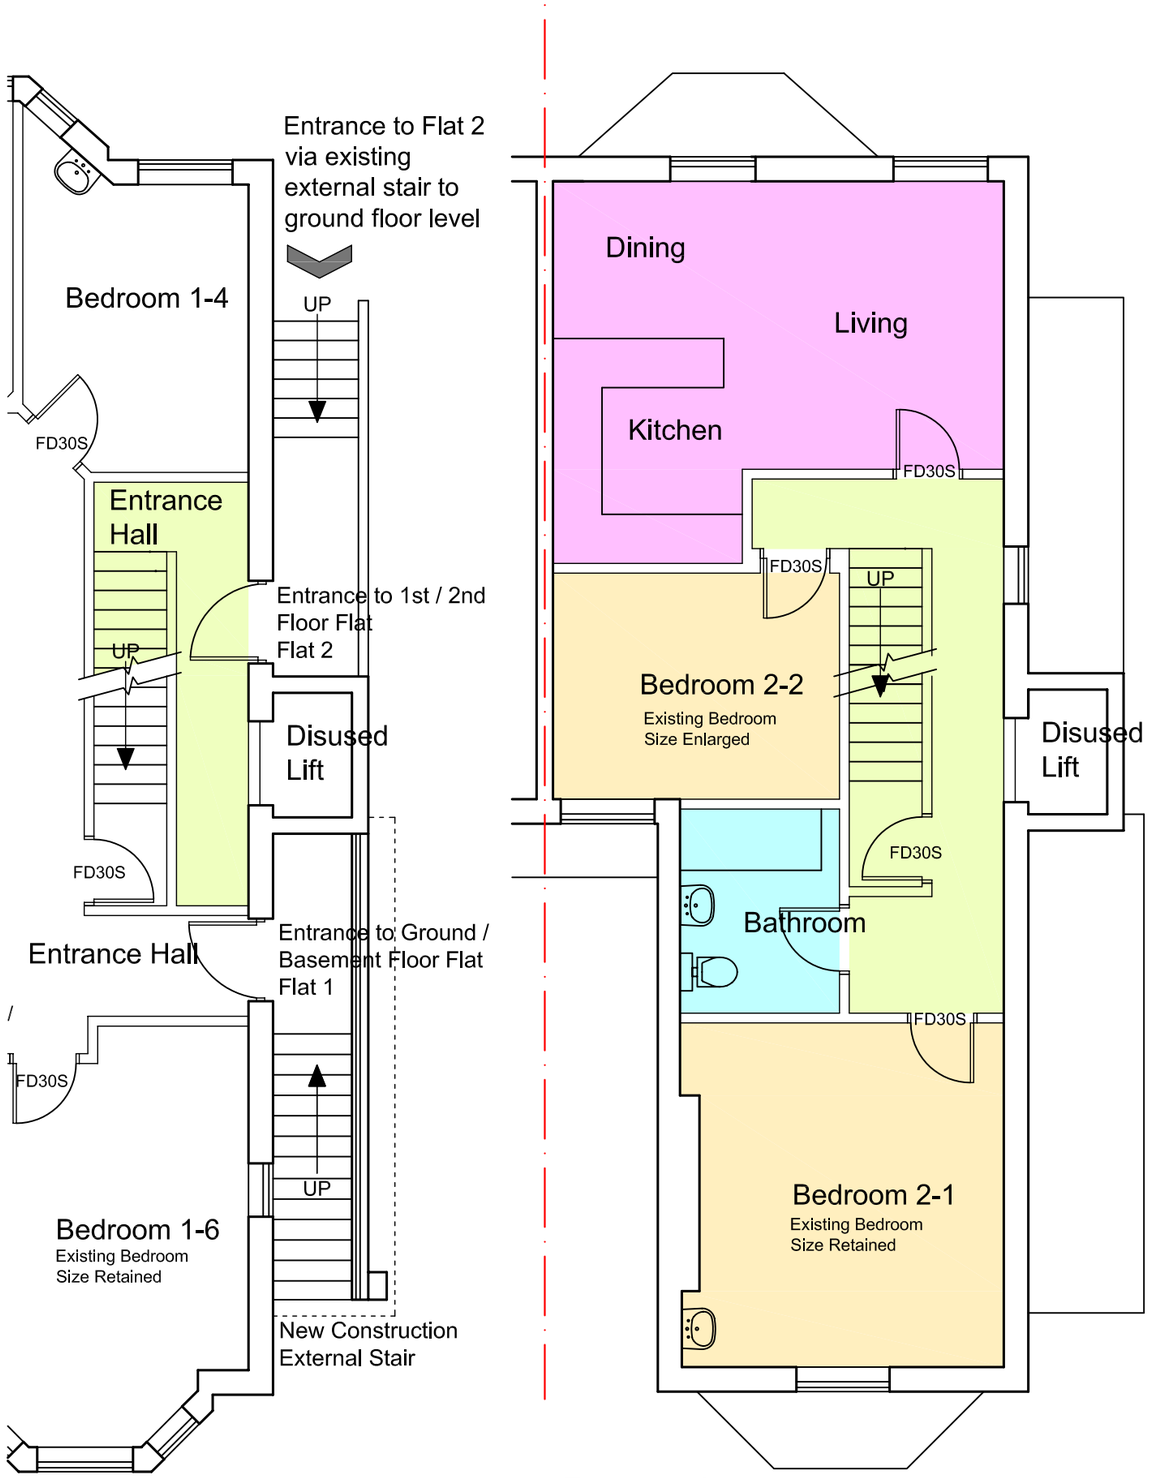

Proposed Flat 2 Configuration

Proposed
First
Floor Plan

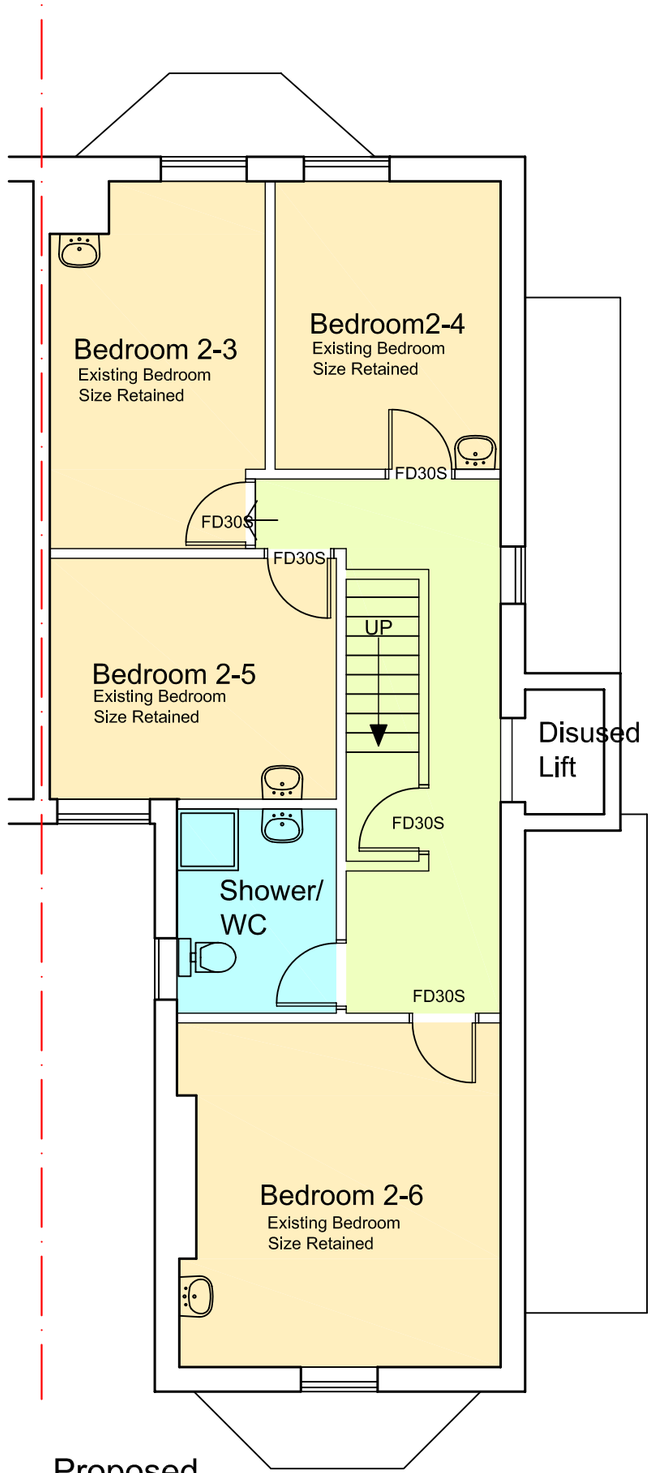

Proposed
Second
Floor Plan

Accommodation Schedule

Ground Floor Level
Entrance Hall and Stairs

First Floor Level
1 shared Living / Kitchen
1 shared Bathroom / WC
2 Bedrooms

Second Floor Level
1 shared Shower / WC
4 Bedrooms

Total 6 Bedrooms

Access viia existing external staircase into ground floor entrance hall.
Access to first and second floor levels via internal staircase.

Fire compartmentation between Flat 1 and Flat 2

Igloo Architecture


PROJECT:
9 Amherst Road, Fallowfield, M14 6UG

DRAWING:
Proposed Flat 2 Configuration

DATE:	DRAWN BY:	CHECKED BY:
July 13		
SCALE:	DRAWING NO:	REV:
1/75@A3	P1076 / 07	

403 Chester Road
Woodford
Stockport
Cheshire
SK7 1QP

Tel 0161 439 1502

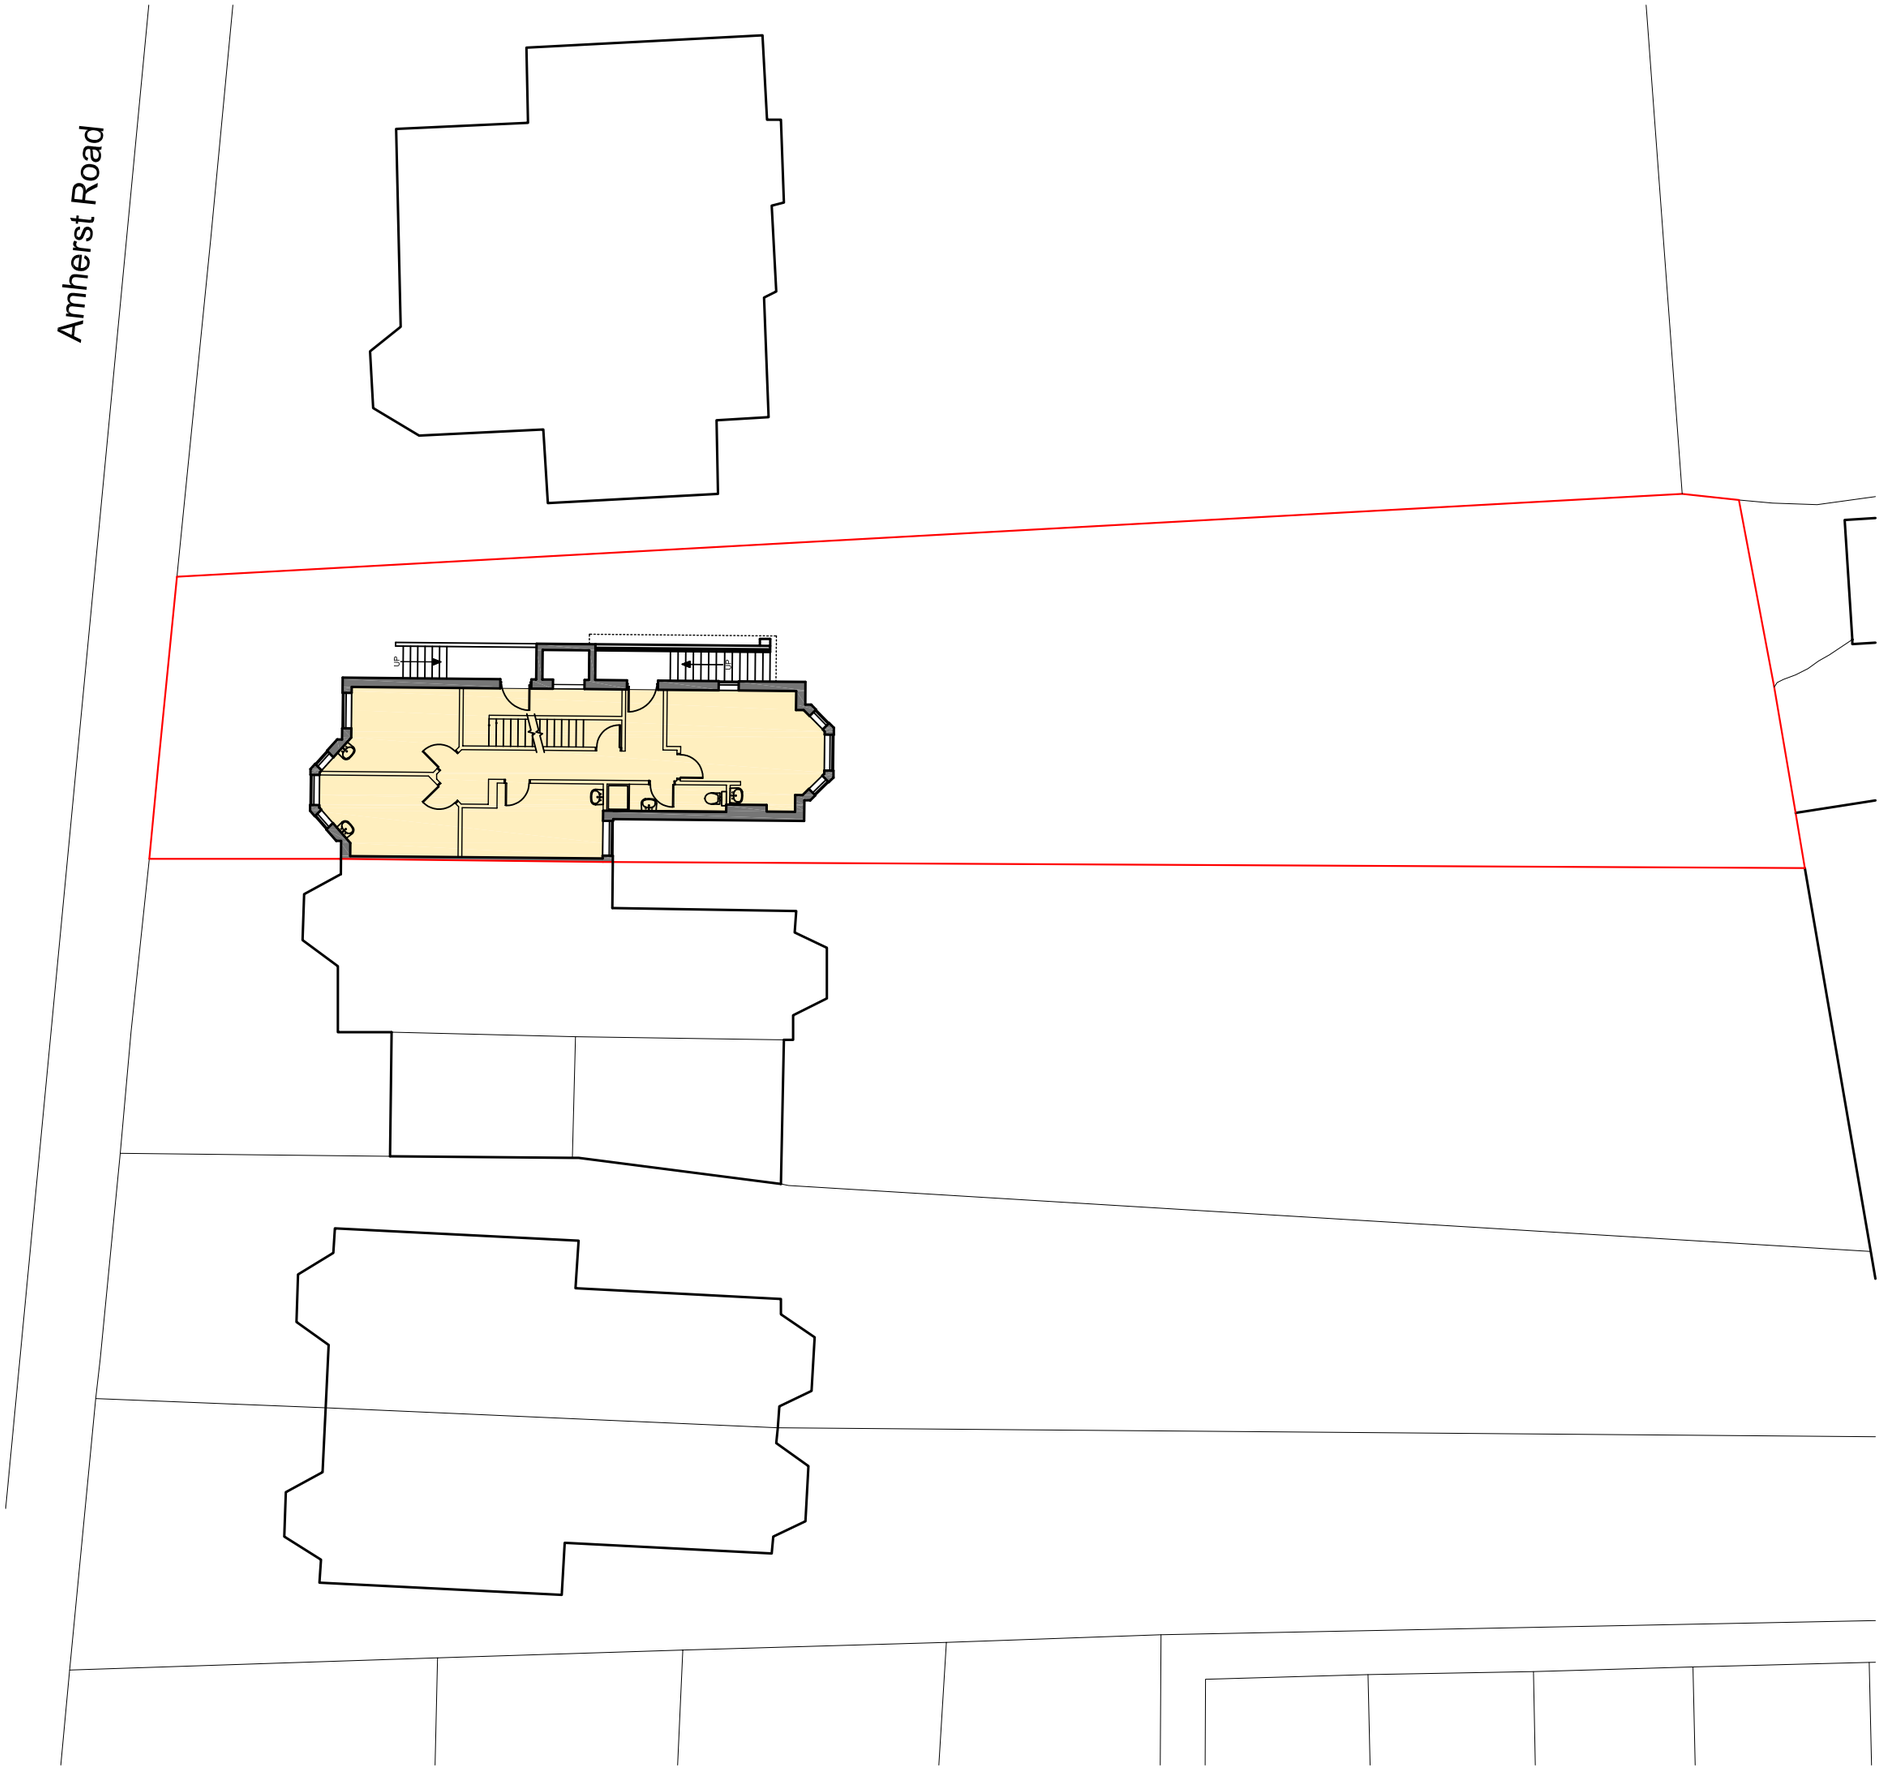

North

Proposed Site Layout
Scale 1/200

Igloo Architecture

PROJECT:
9 Amherst Road, Fallowfield, M14 6UG

DRAWING:
Proposed Site Layout

DATE:	DRAWN BY:	CHECKED BY:
July 13		
SCALE:	DRAWING NO:	REV:
1/200@A3	P1076 / 08	

403 Chester Road
Woodford
Stockport
Cheshire
SK7 1QP

Tel 0161 439 1502