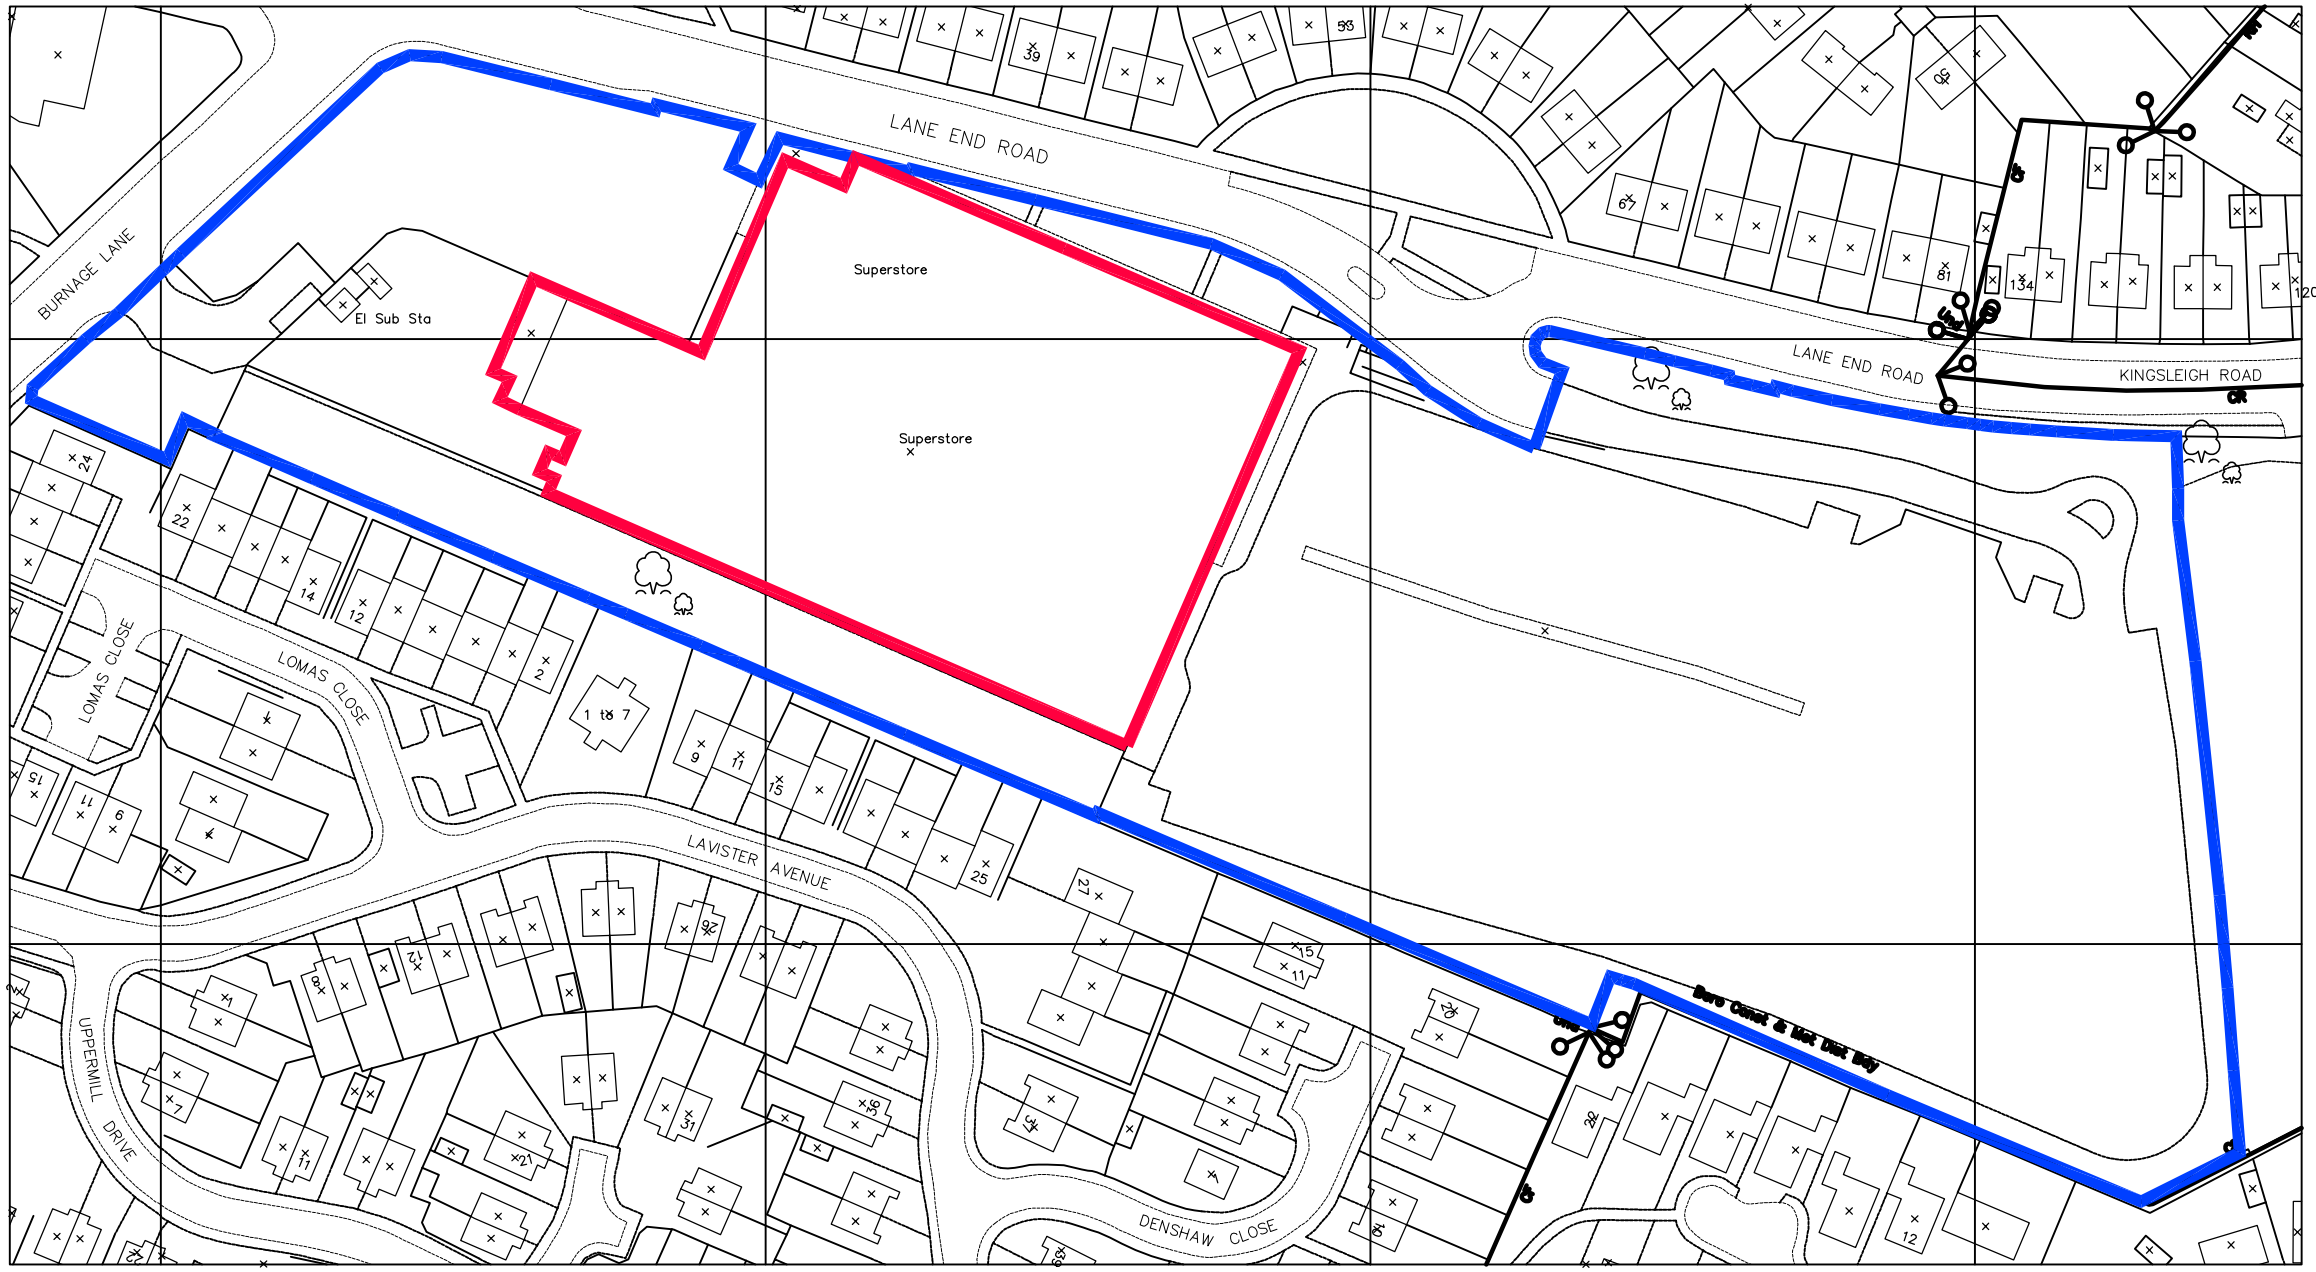

REV.	AMENDMENTS	DATE

FOR APPROVAL BY:

PROJECT
5128
BURNAGE

DESCRIPTION
LOBBY PROJECT
LOCATION PLAN

DRAWING NO. 5128gag##.dgn

PHASE | ISSUE

SYSTEM ID. No.

SCALE @ A3: 1:1250 | DATE: 30.04.08

PLANNER A.LEE

DRAWN A.LEE

CHECKED P.SURTEES

ARCHITECTS DRAWING NO. D8917–093–007

S&W STOREPLANNING
www.stylesandwood.co.uk

TESCO
IMPLEMENTATION STORE PLANNING

TESCO STORES LIMITED.
STORE PLANNING DEPARTMENT
PROPERTY SERVICES
P.O. BOX 400, CIRRUS BUILDING, SHIRE PARK
WELWYN GARDEN CITY, HERTS. AL7 1AB
TELEPHONE : 01707 395150

THE COPYRIGHT AND ALL OTHER RIGHTS IN AND RELATING TO THIS PUBLICATION BELONG TO AND ARE THE SOLE PROPERTY OF TESCO STORES LIMITED ALL RIGHTS ARE RESERVED. NEITHER THE WHOLE NOR ANY PART OF THIS PUBLICATION MAY BE REPRODUCED OR TRANSMITTED IN ANY FORM OR BY ANY ELECTRONIC OR MECHANICAL MEANS INCLUDING PHOTOCOPYING AND RECORDING OR FROM ANY RETRIEVAL SYSTEM WITHOUT THE PRIOR WRITTEN LICENCE FROM THE OWNER
©2008 TESCO STORES LIMITED