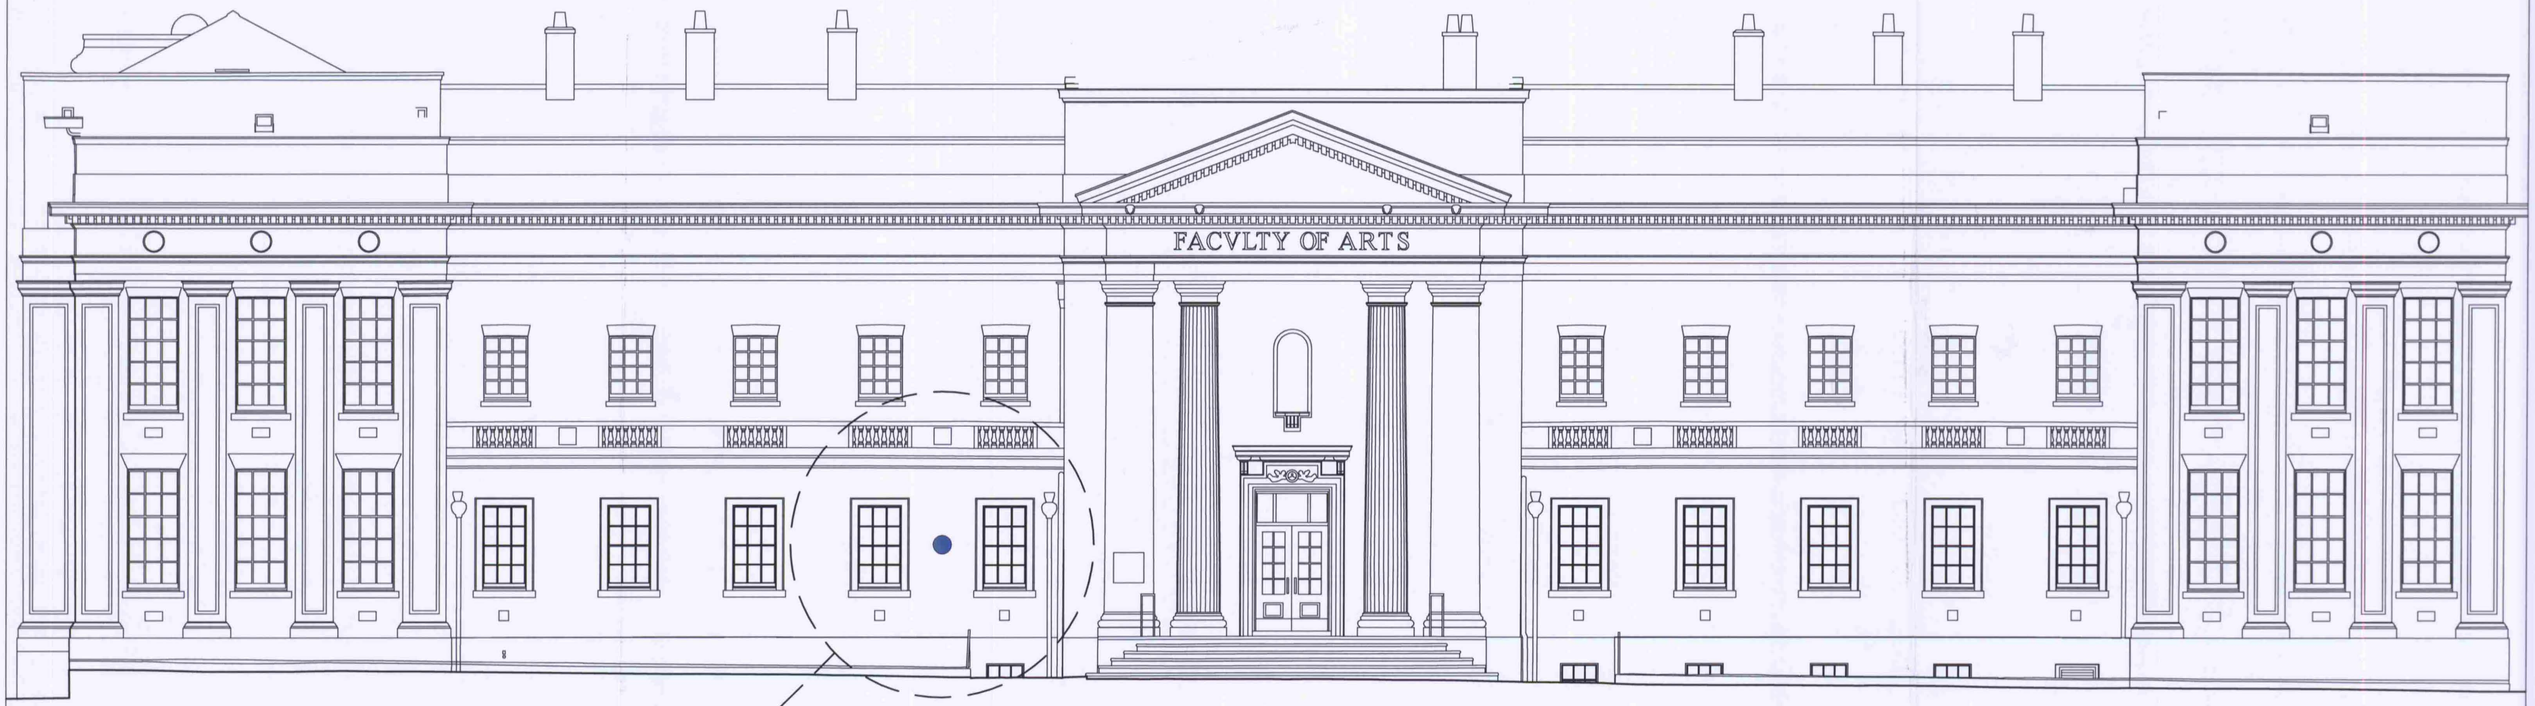

PROPOSED NORTH WEST ELEVATION (Scale 1:75)

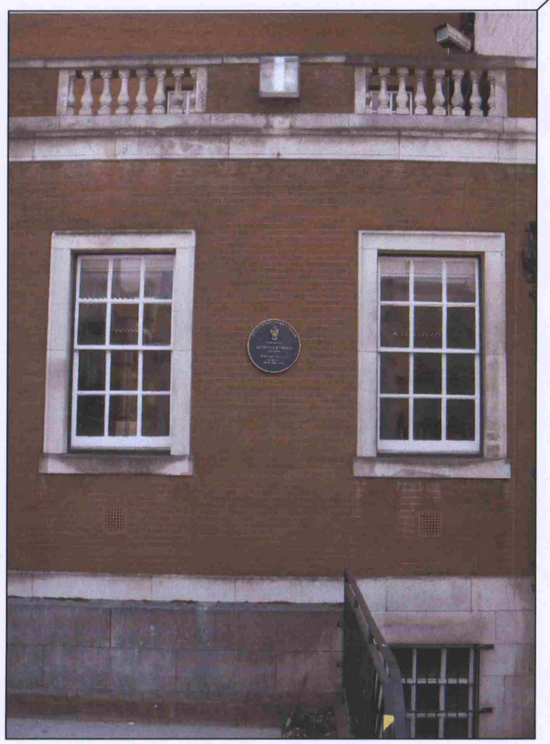

PROPOSED PART NORTH WEST ELEVATION

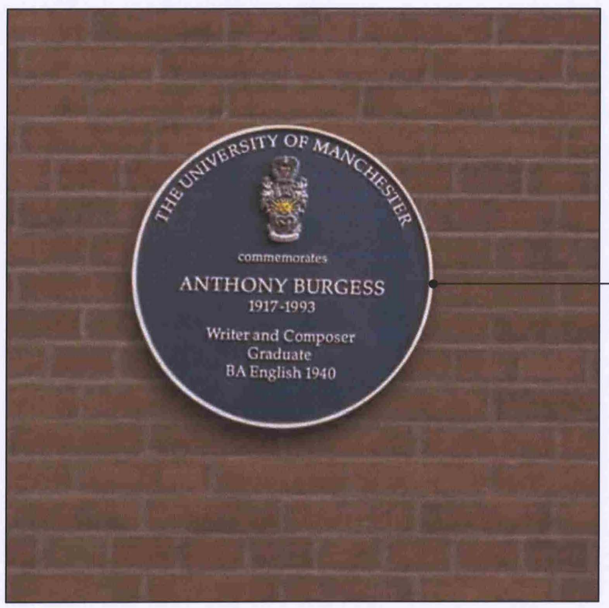

BLUE PLAQUE 450 mm diameter

Cast Aluminium Blue Plaque, 450 mm diameter x 13 mm Thick, painted with wet sprayed acrylic paint.
Blue Plaque fixed with concealed threaded stainless steel studs tapped into bosses. Stud positions to be arranged to line up with 14 mm deep mortar courses (See sketch attached to Heritage design and access statement).

PLANNING AND BUILDING CONTROL
03 JUL 2012

REV	COMMENT	DATE

MANCHESTER 1824

DESIGN SERVICES UNIT

DRAWING STATUS: PLANNING

PROJECT NAME: ERECTION OF BLUE PLAQUE
PROJECT NO.: 5828

BUILDING NAME: SAMUEL ALEXANDER BUILDING - CLASSICS
BUILDING NUMBER: 028AA

SUB-SITE NAME: OXFORD ROAD
SITE NAME: OXFORD ROAD

TITLE: PROPOSED NORTH WEST ELEVATION

DRAWING NO.: 028AA-5828-A 002
ISSUE: P 1

PROJECT MANAGER: Tony Arnott
DATE: June 2012
SCALE: 1:75 @A1

DRAWN: JK
CHECKED:
APPROVED:

Directorate of Estates
Beyer Building
The University of Manchester
Oxford Road
Manchester
M13 9PL

Tel. 0161 275 2625
Fax. 0161 275 3880