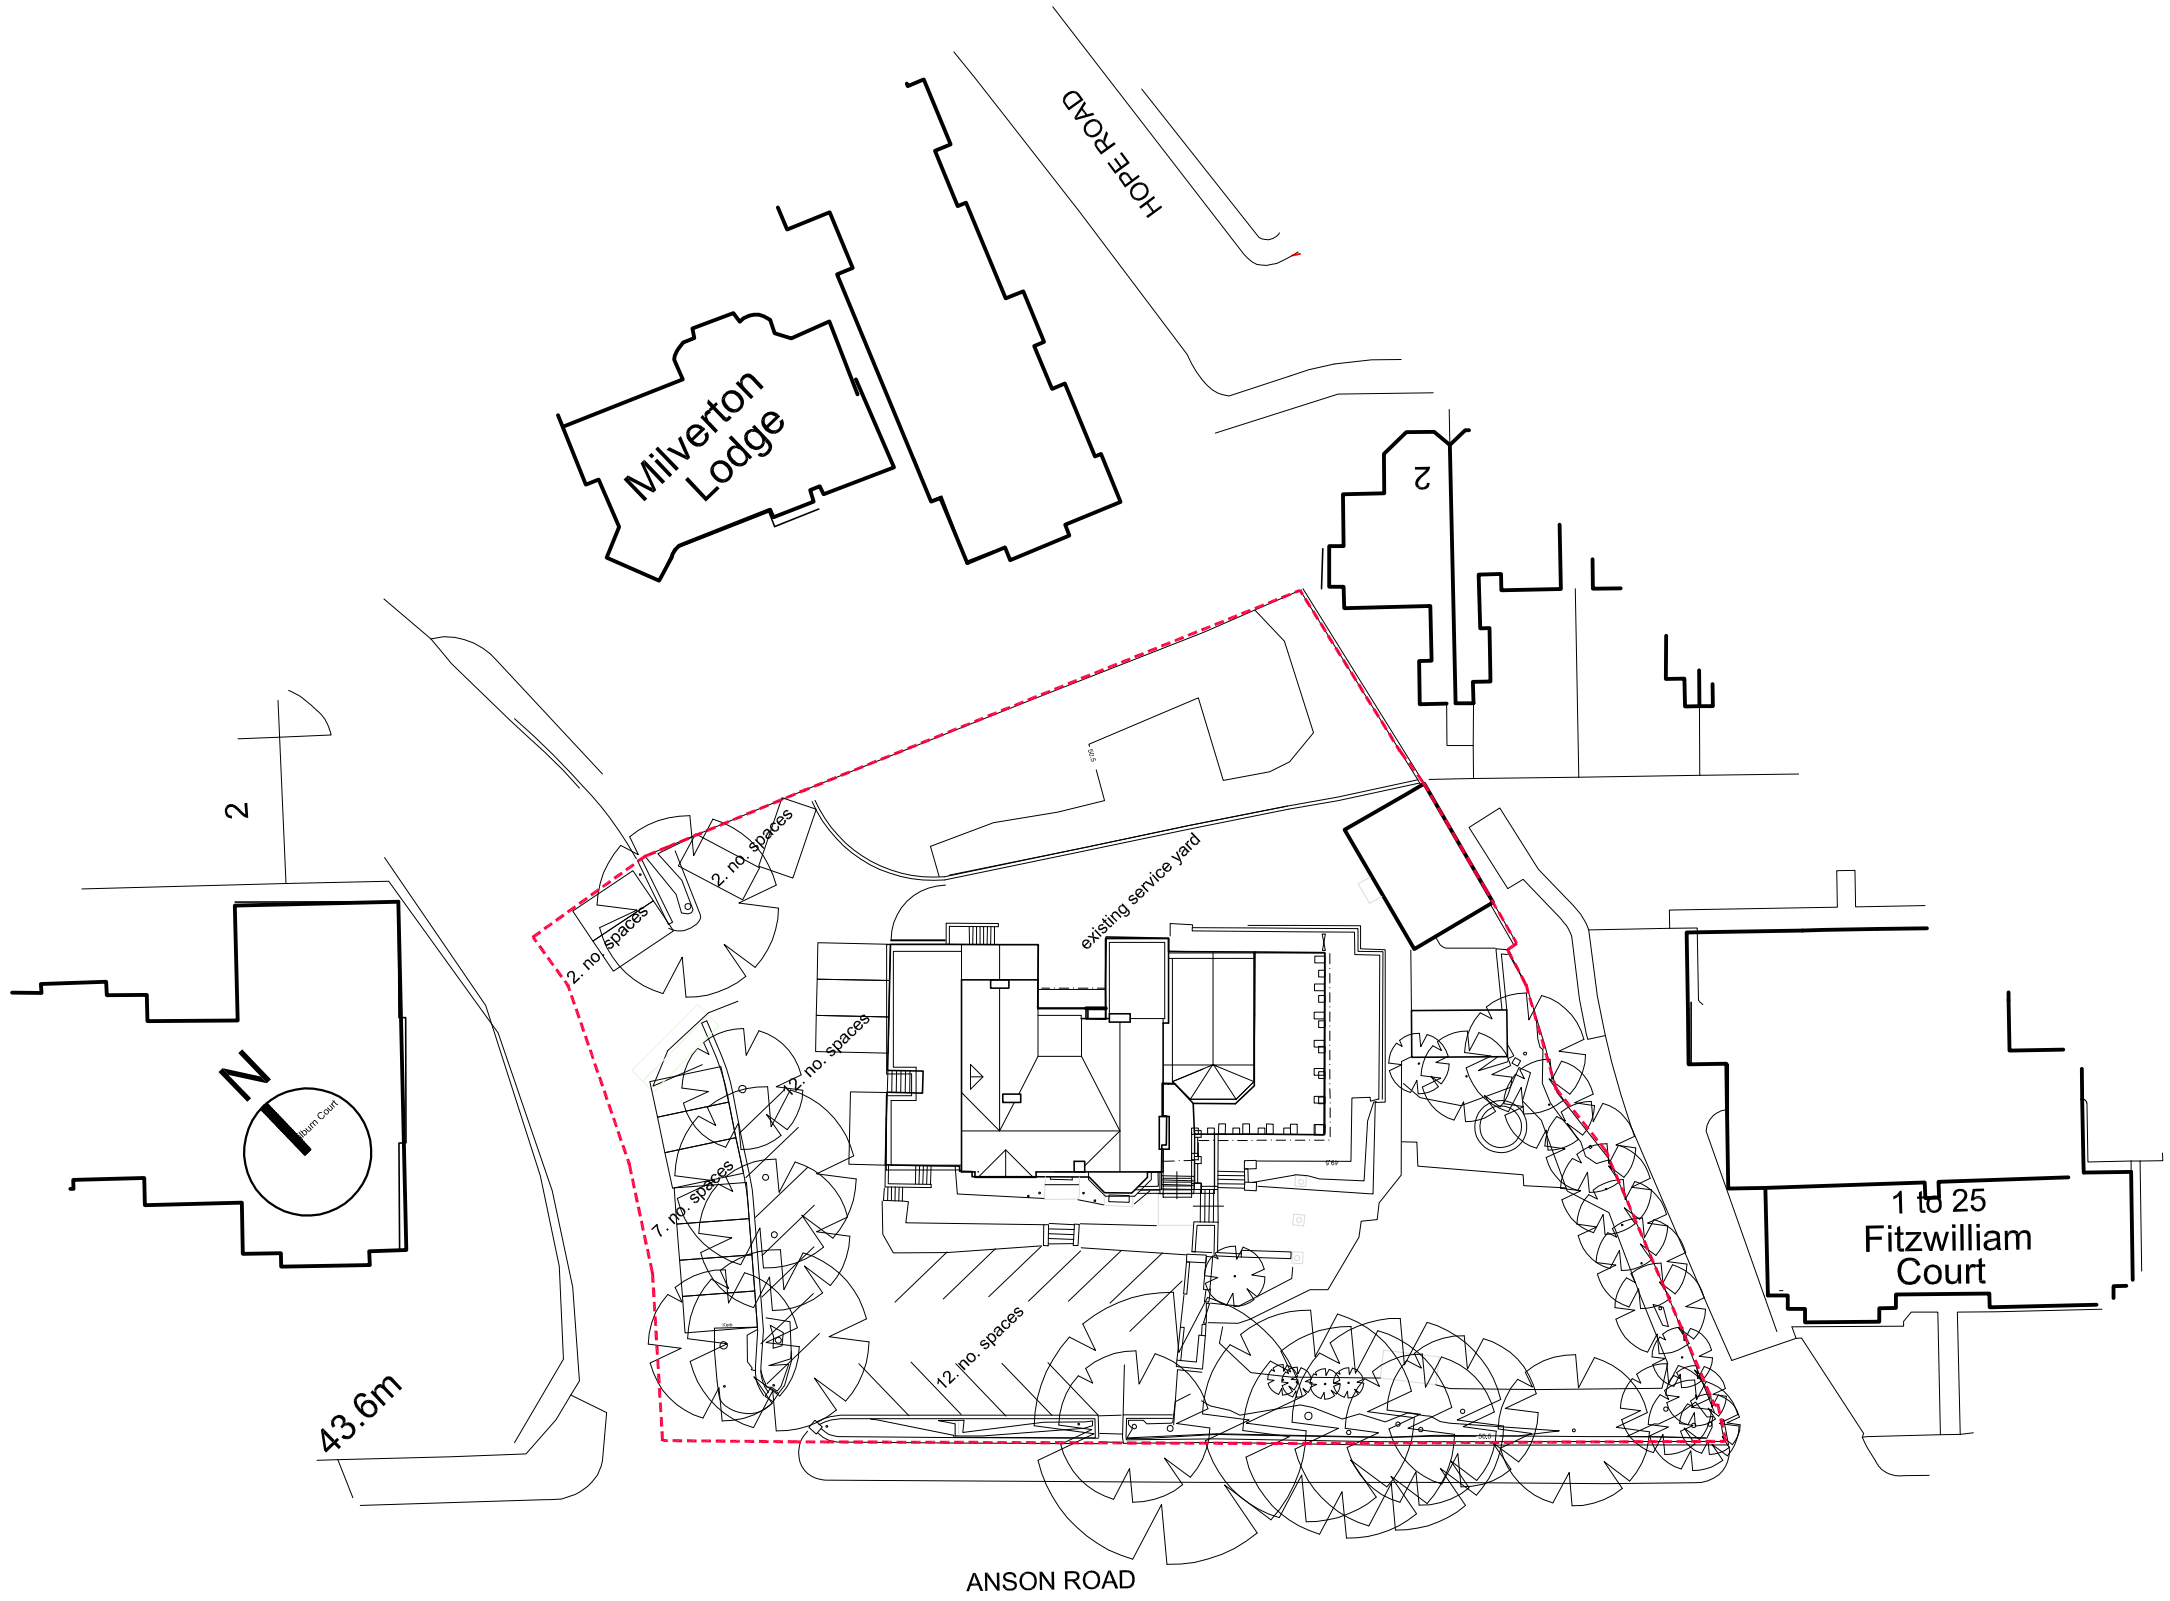

Existing site plan 1:500

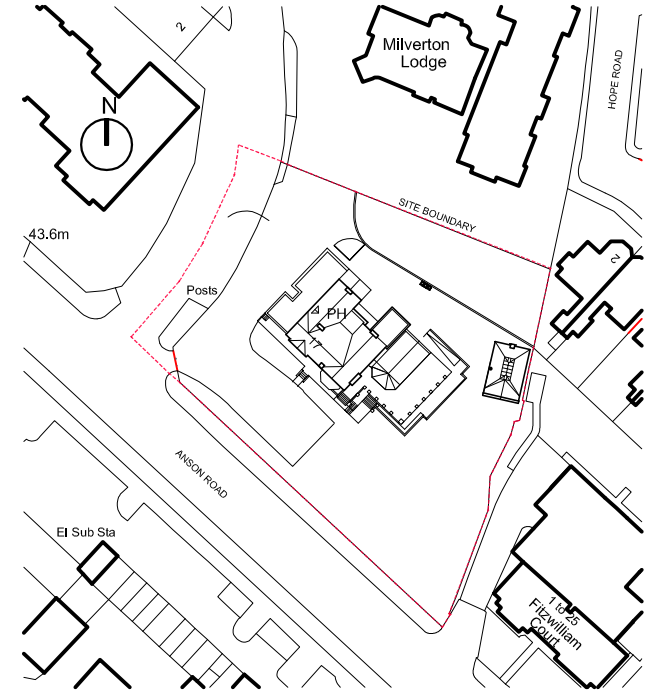

Site location plan 1:1250



Rev. E 09/09/13 revised site boundary and parking
Rev. D 28/08/13 scale amended parking added
Rev. C 24/07/13 revised for planning
Rev. B 24/06/13 revised Coach house added
Rev. A 26/05/13 revised site boundary added

THE BUILDING IS GRADE II LISTED

project	17 Anson Road, Victoria Park, Manchester former Rampant Lion Public House		
client	Phoenix Investments Ltd		
dwg	Existing site plan	date created	April 2013
project no.	13.05		
dwg no.	01E	status	planning
scale	1:500 & 1:1250 @A3	QA	

donndesign architects

tel 0161 480 9900 Donn Design Ltd
fax 0161 480 9905 51 Greek St
email team@donndesign.co.uk Stockport
web donndesign.co.uk SK3 8AX

this drawing is to be read in conjunction with all related drawings. do not scale from this drawing. all dimensions must be checked on site. any errors or omissions must be reported to the architect. this drawing is copyright of donn design ltd.