SITE LOCATION

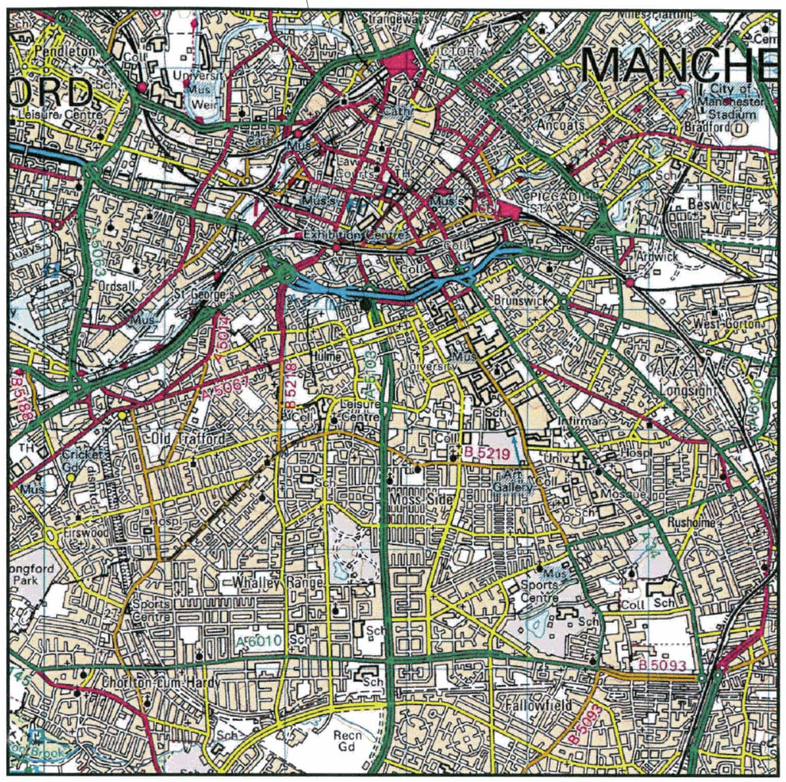

0 1km 2km
Scale

SITE LOCATION
(Scale 1:50000)

Ordnance Survey map extract
based upon Landranger map series
with the permission of the controller of
Her Majesty's Stationery Office
Mono Consultants Limited licence no. ES100017753
Crown copyright.



SITE PHOTOGRAPH

N
W E
S

SITE LOCATION

= Access Route
= Directions to Site

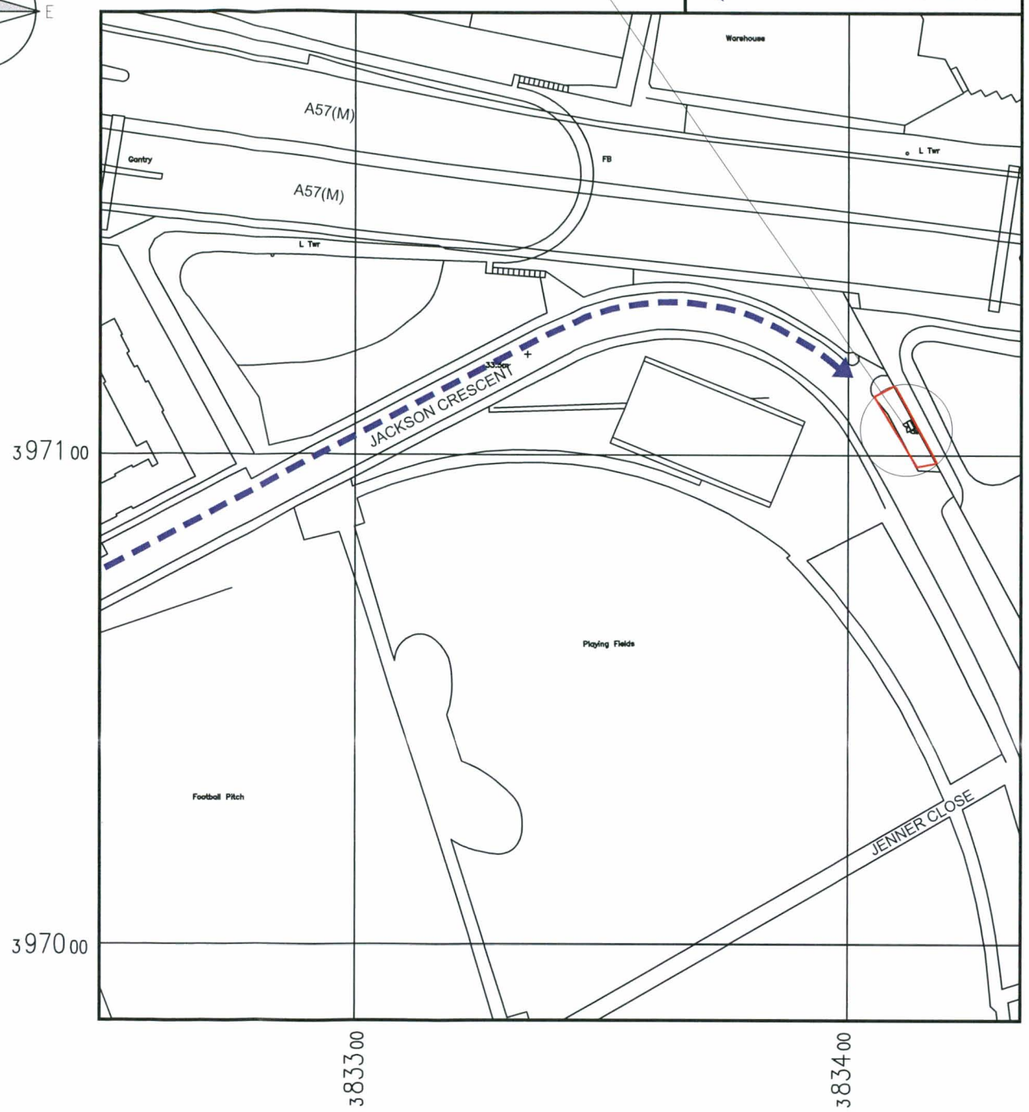

DETAILED SITE LOCATION
(Scale 1:1250)

Based upon Ordnance Survey map extract
with the permission of the Controller of
Her Majesty's Stationery Office.
Crown copyright.
Mono Consultants Limited licence no. ES100017753
Promap licence no. A152065A0001

Notes:
1 ALL DIMENSIONS ARE IN MM UNLESS NOTED OTHERWISE

N.G.R E: 383411 N: 397107

DIRECTIONS TO SITE

Exit the M6 at junction 21a onto M62 towards Leeds/Bolton/M'cr (N). Continue onto M602 (signs for Salford/M'cr City Centre). Continue onto A57 (signs for M'cr City Centre). Slight right at Regent Rd/A57. Take the ramp onto Egerton St/A56 then forward onto Chorlton Rd/B5218. Take the 1st left onto Jackson Crescent. The site location is on the left hand side as the road bends to the right.

PLANNING AND BUILDING CONTROL
10 APR 2013

REV	MODIFICATION	BY	CH	DATE
A	Issued for Approval	S.S	J.T	12.02.13

mono
MONO CONSULTANTS LIMITED
No. 58 Cygnet Court
Timothy's Bridge Road
Stratford-upon-Avon
Warwickshire
CV37 9NW
t. 44 (0)1789 206500
f. 44 (0)1789 206529
www.monoconsultants.com

CTIL

Cell Name	Opt
MANCHESTER ROYCE	A

Cell ID No

CTIL	Host	Sharer
(CTIL) 129140	(VF) 85050	(TEF) 039040

Site Address / Contact Details

FLEXICELL ON JACKSON CRESCENT
JACKSON CRESCENT
MANCHESTER
M15 5AD

Drawing Title: SITE LOCATION MAPS

Purpose of issue: PLANNING

Drawing Number: 100

Scale:	Drawn:	Date:	Issue:
As Shown	S.S	12.02.13	A

Checked:	Date:	Approved:	Date:
J.T	12.02.13	P.A	12.02.13