NOTES:
1. THIS DRAWING NOT TO BE SCALED. FIGURED DIMENSIONS ONLY TO BE TAKEN.
2. SHOULD ANY DISCREPANCIES BE FOUND WITH THIS DRAWING, PLEASE INFORM THIS OFFICE.
3. COPYRIGHT OF THIS DRAWING IS OWNED BY JMARCHITECTS.

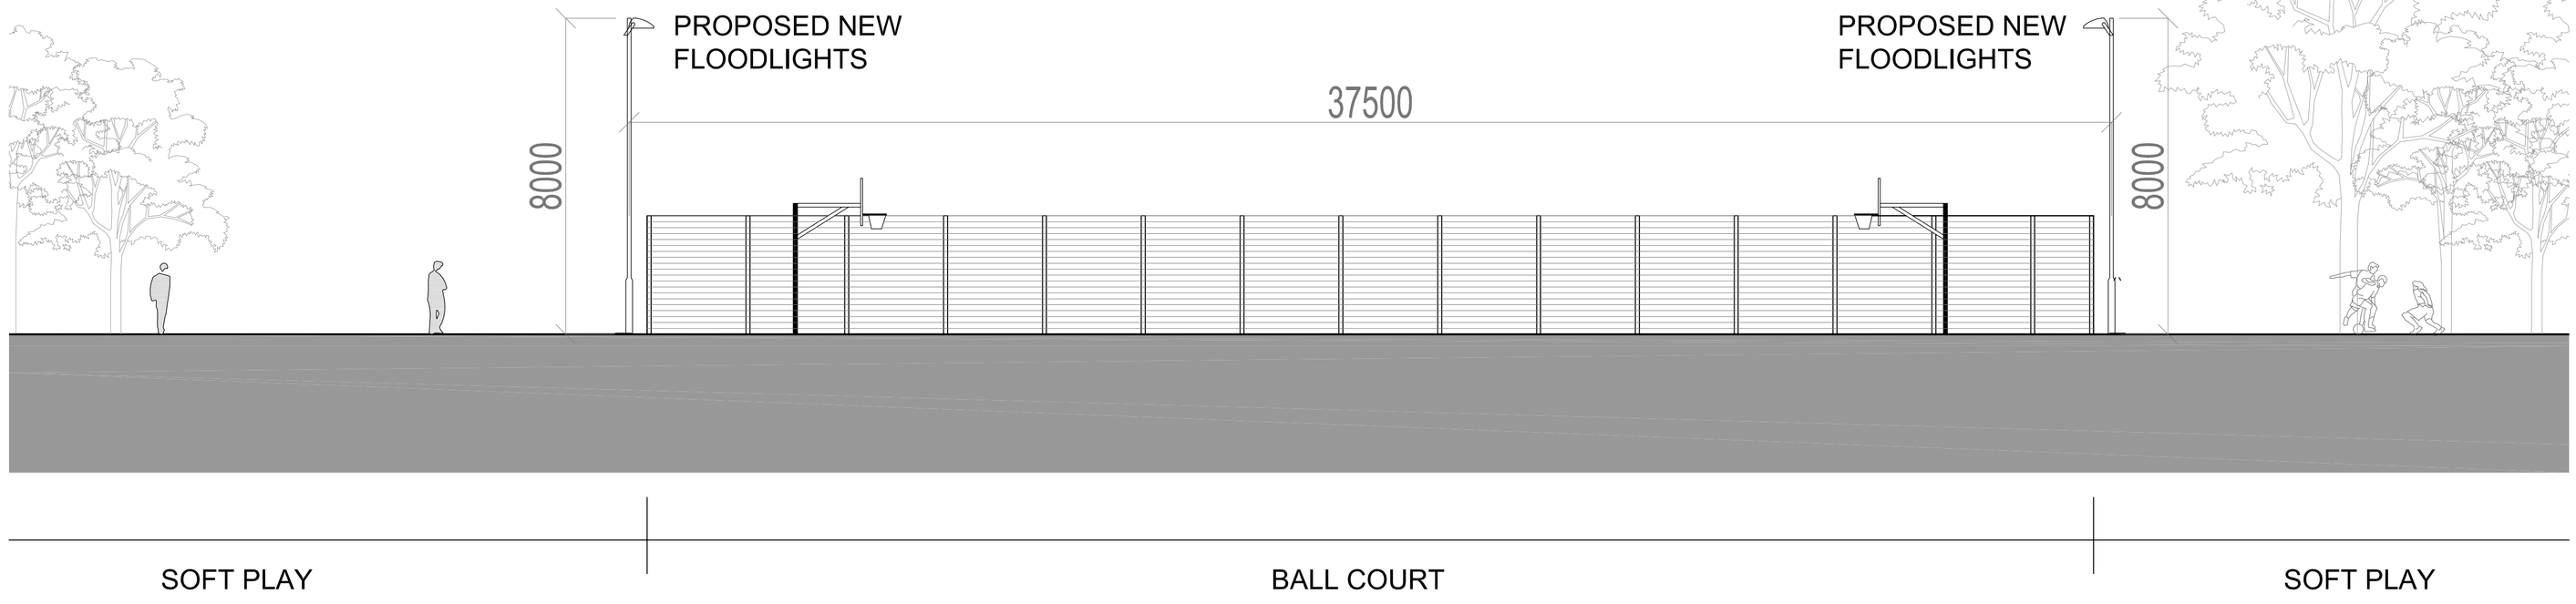

PROPOSED FLOODLIGHT SECTION AA_SCALE 1:100

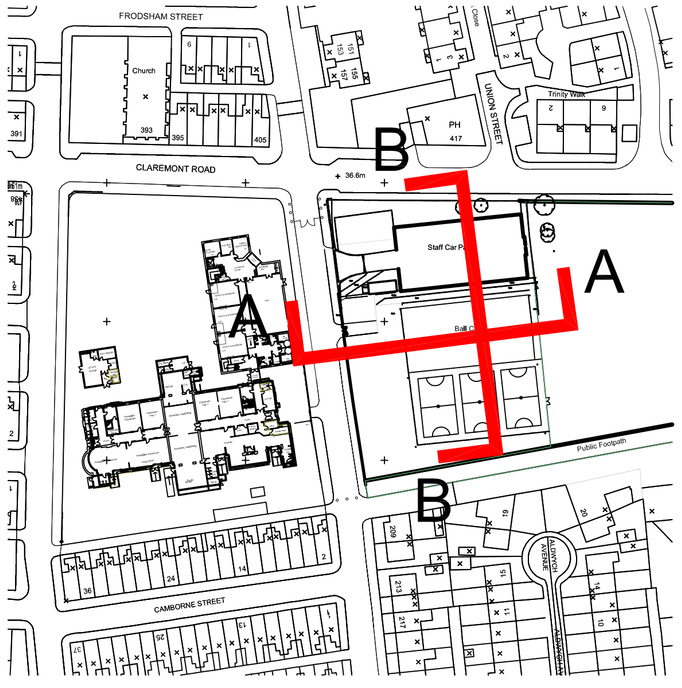

KEY PLAN

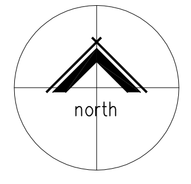

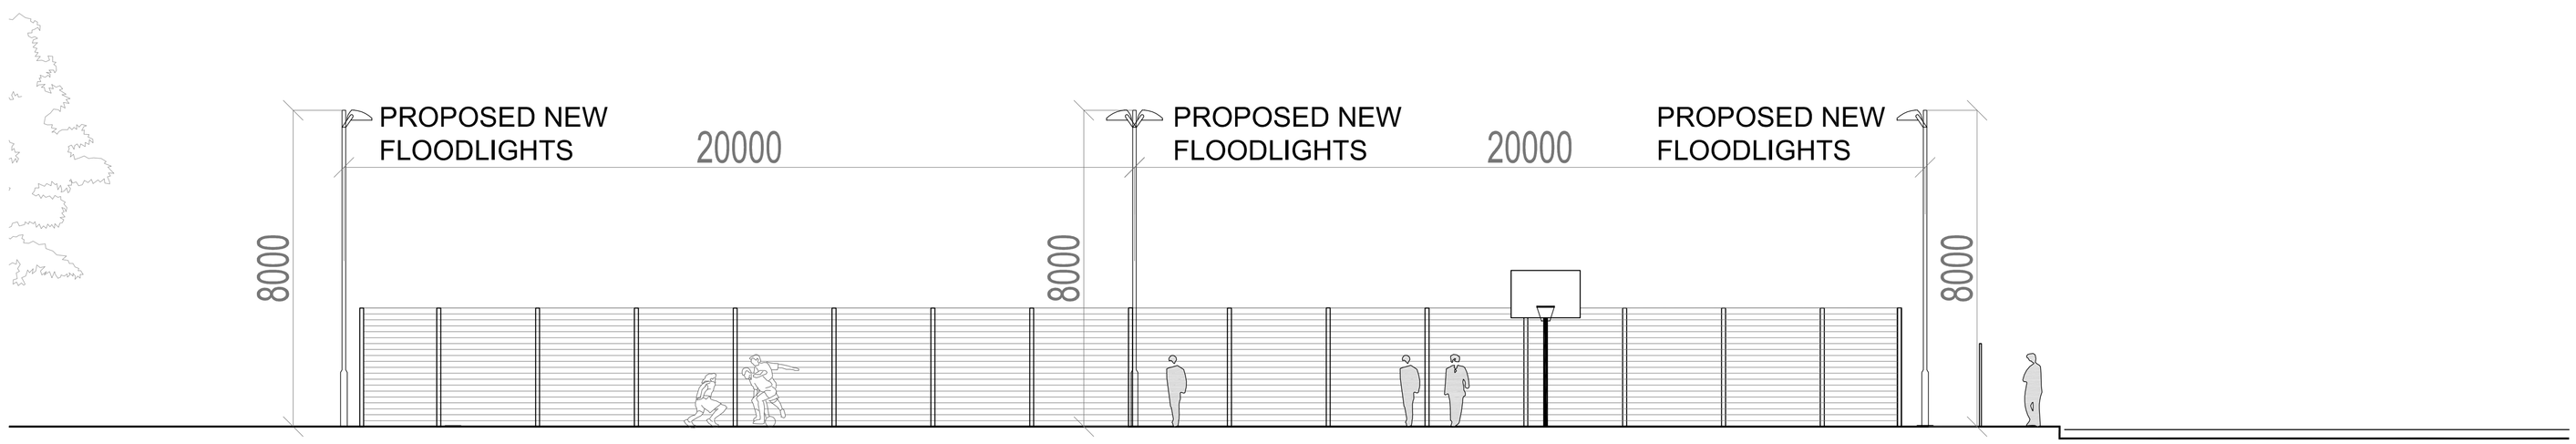

PROPOSED FLOODLIGHT SECTION BB_SCALE 1:100

REV.	DESCRIPTION	DATE	DRN BY	CKD BY
A	ISSUED FOR PLANNING	23.09.2013	HLK	NOD

jmarchitects

PROJECT
HEALD PLACE PRIMARY SCHOOL

TITLE
PROPOSED FLOODLIGHT SECTION AA AND BB

CLIENT
Willmott Dixon

JOB No.	DRAWING No.	REVISION
5229 .	L(0)006	A -
SCALE	DRAWN BY	CHECKED BY
1:100@A1	HLK .	NOD.
STATUS		DATE
INFORMATION		16.08.13

Floor 9
St James's Buildings
Oxford Street
Manchester
M1 6EJ

T: 0161 200 6300

F: 0161 200 6301

man@jmarchitects.net

www.jmarchitects.net