SERVICE YARD

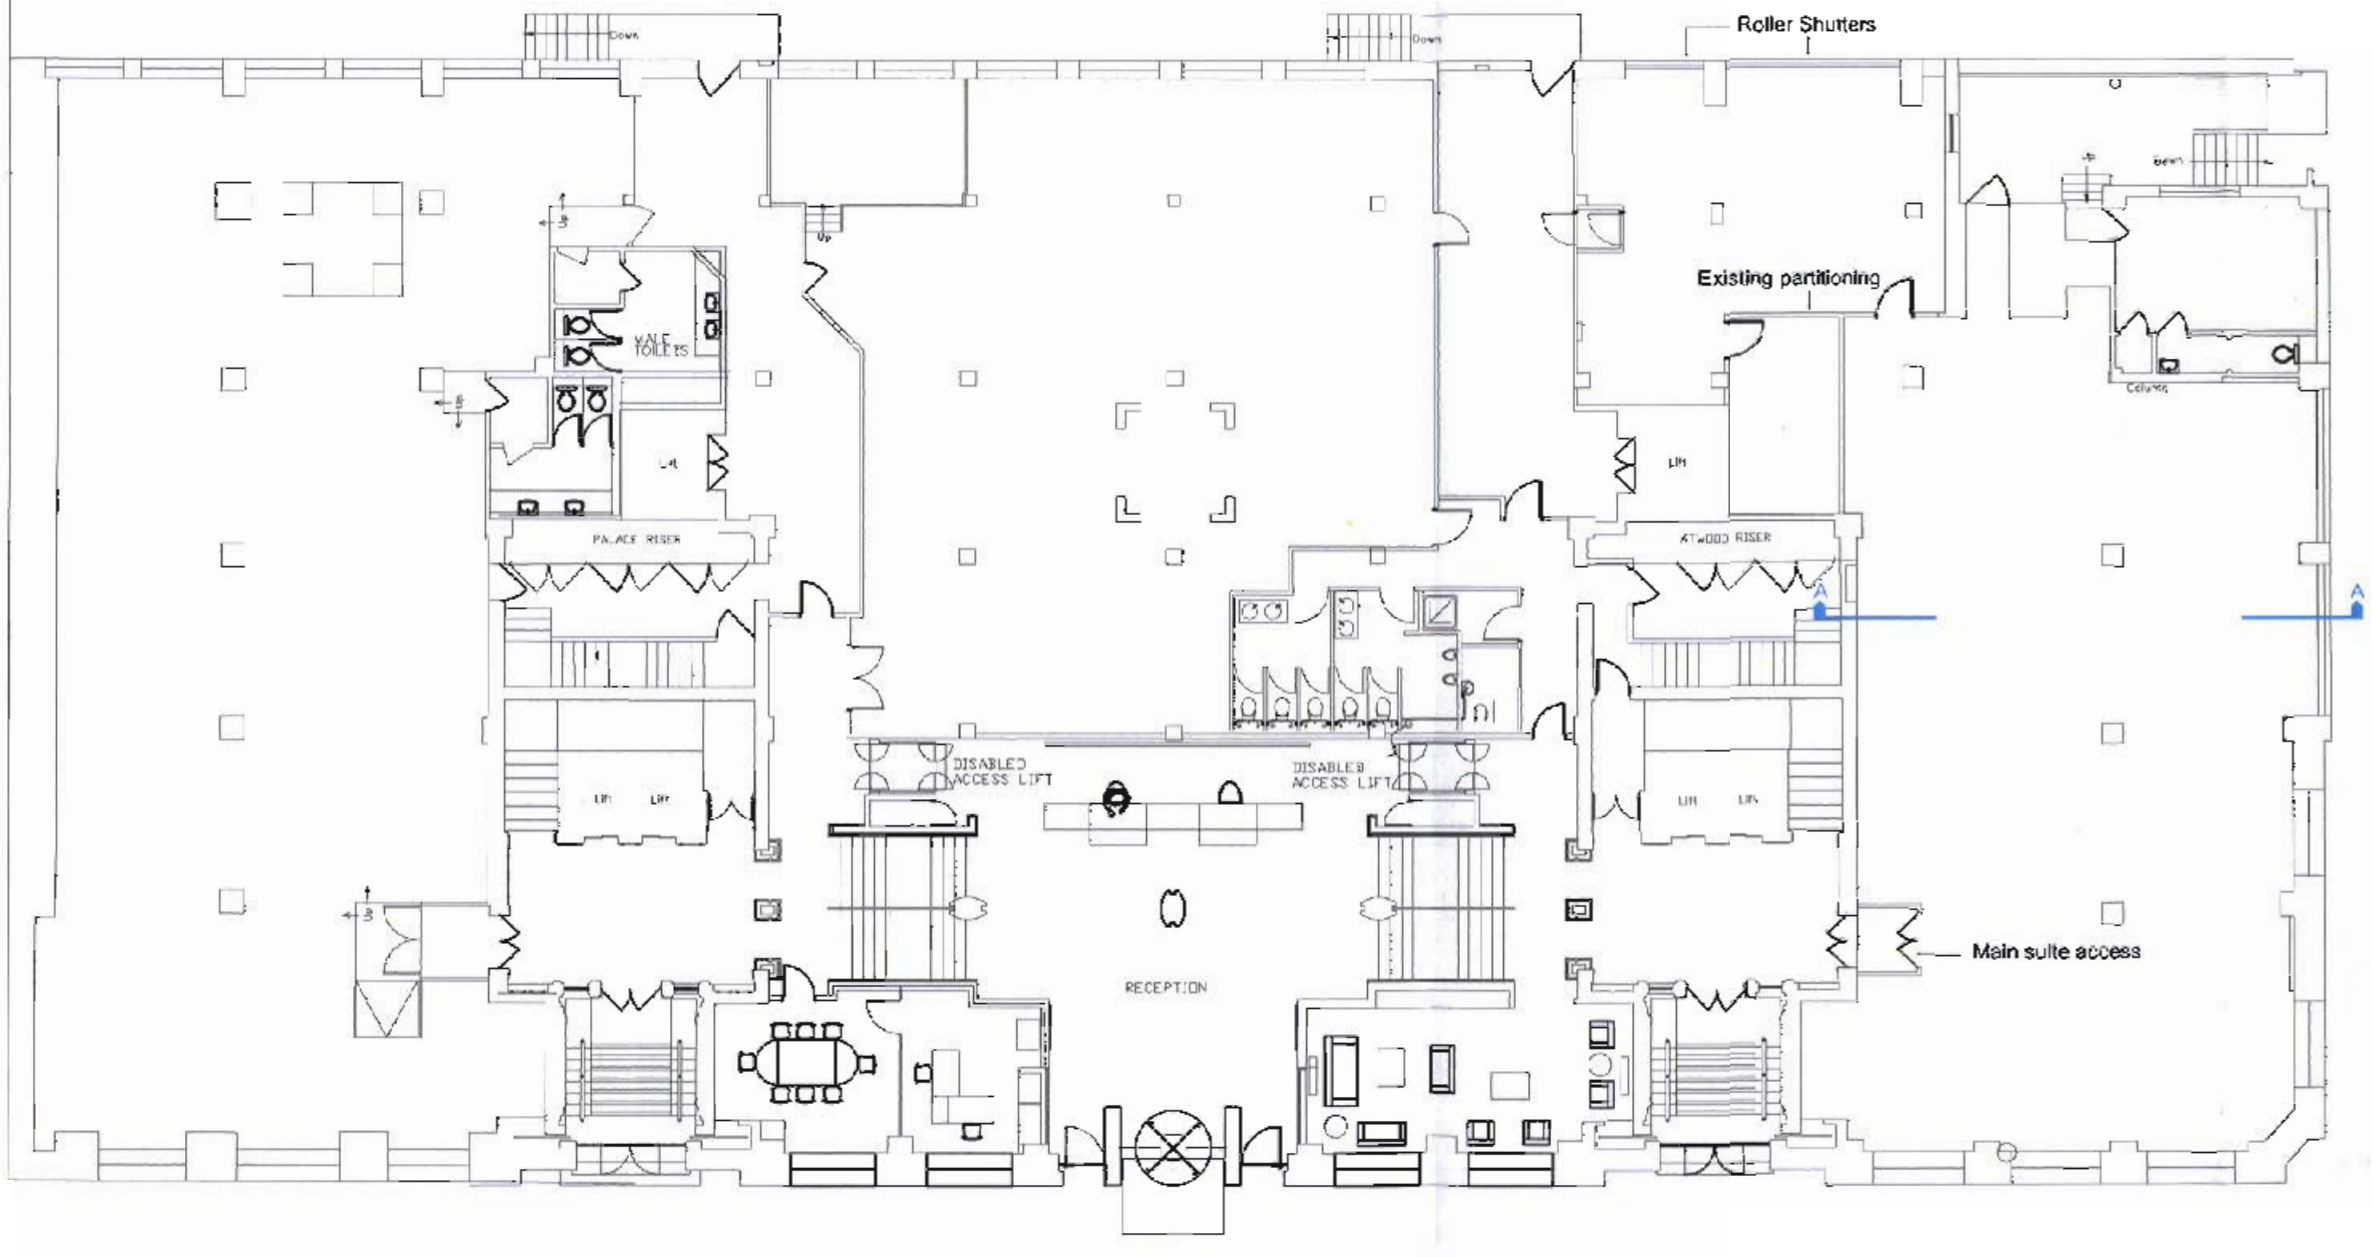

WHITWORTH STREET

EXISTING GROUND FLOOR PLAN

Rev	Description	Date	Drn

Scheme
Bridgewater House

Client
bruntwood
Bruntwood Limited

Date	08.01.09	Scale	1:200@A3
Drawn	DS	Revision	
Job No.		Drwg No.	
		A - 00	

Title
Existing ground floor plan

Bruntwood Limited
City Tower
Piccadilly Plaza
Manchester
M1 4BD
Tel: 0161 237 3883
Fax: 0161 237 1779