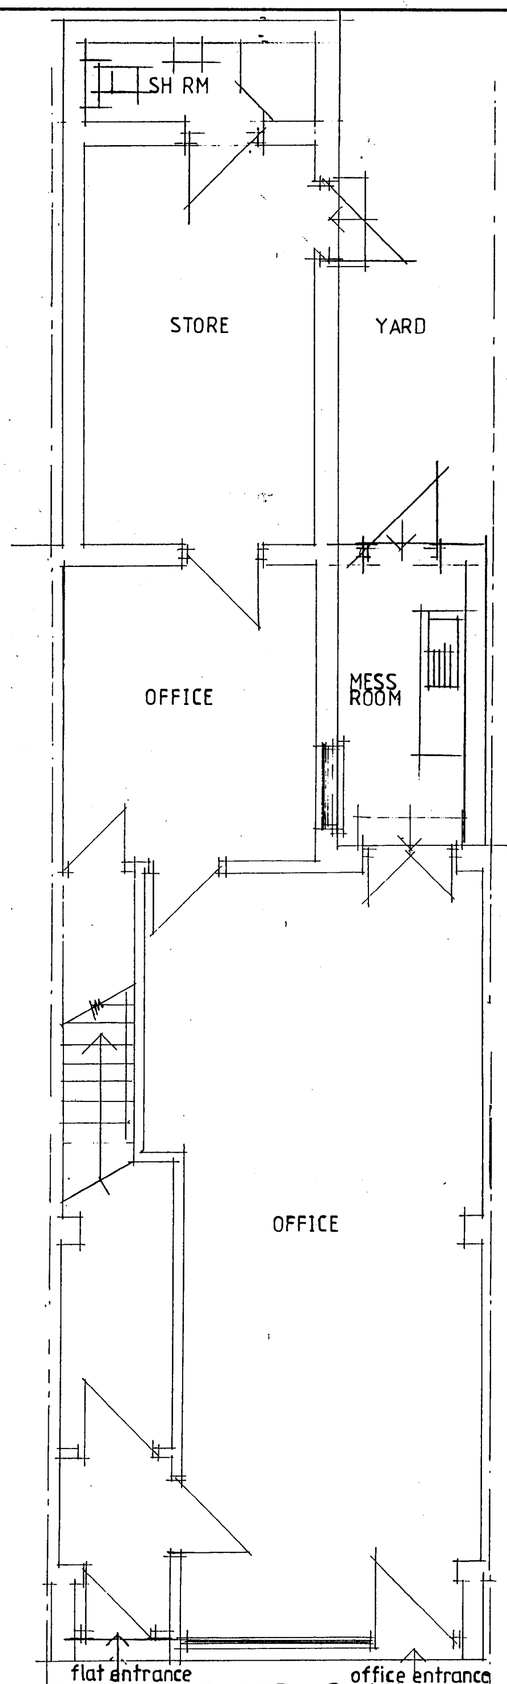

GROUND FLOOR PLAN

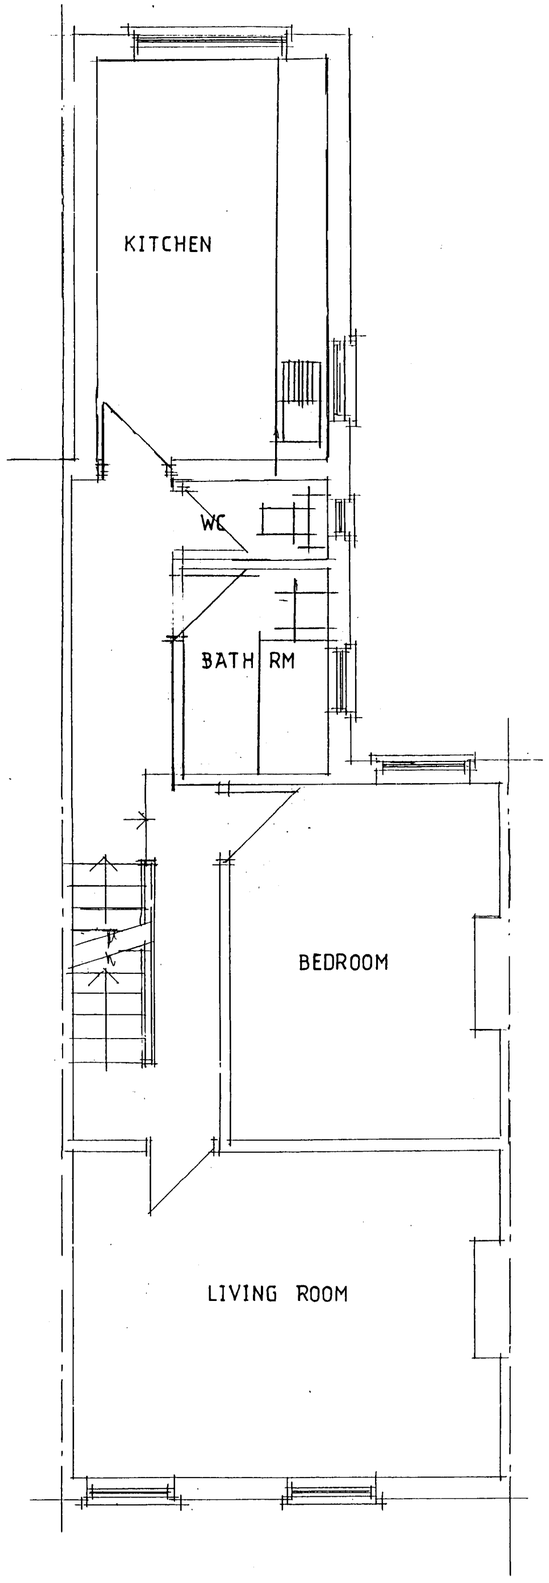

FIRST FLOOR PLAN

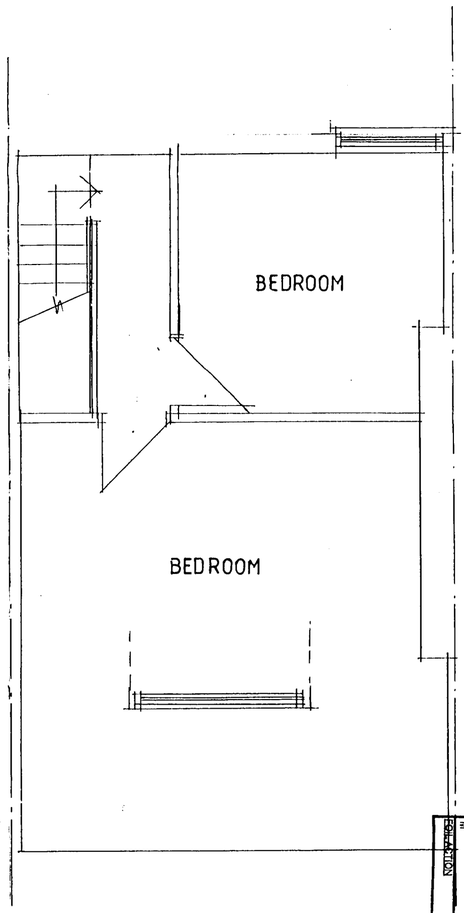

SECOND FLOOR PLAN

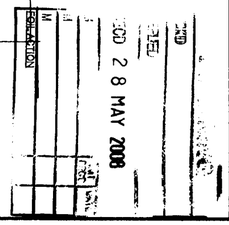

NOTES

CLIENT
MR S ALI
1014 STOCKPORT ROAD
LEVENSHULME M19 3WN

JOB TITLE
PROPOSED 1st & 2nd FLOOR OFFICES

DRG. TITLE
PLANS AS EXISTING

HOLBOROW ORMESHER +
Limited
architectural & interior design
Station House
Adams Hill
Knutsford
Cheshire WA16 6DN
telephone : 01565 652275
fax : 01565 750501

ISSUE	ORIGINAL	1	2	3	4	5	6	7
REVISION								
DATE								
DRAWN								
CHECKED								
APPROVED								

SCALE 1:50

DRAWING NUMBER 809/08/01

M 513650 R