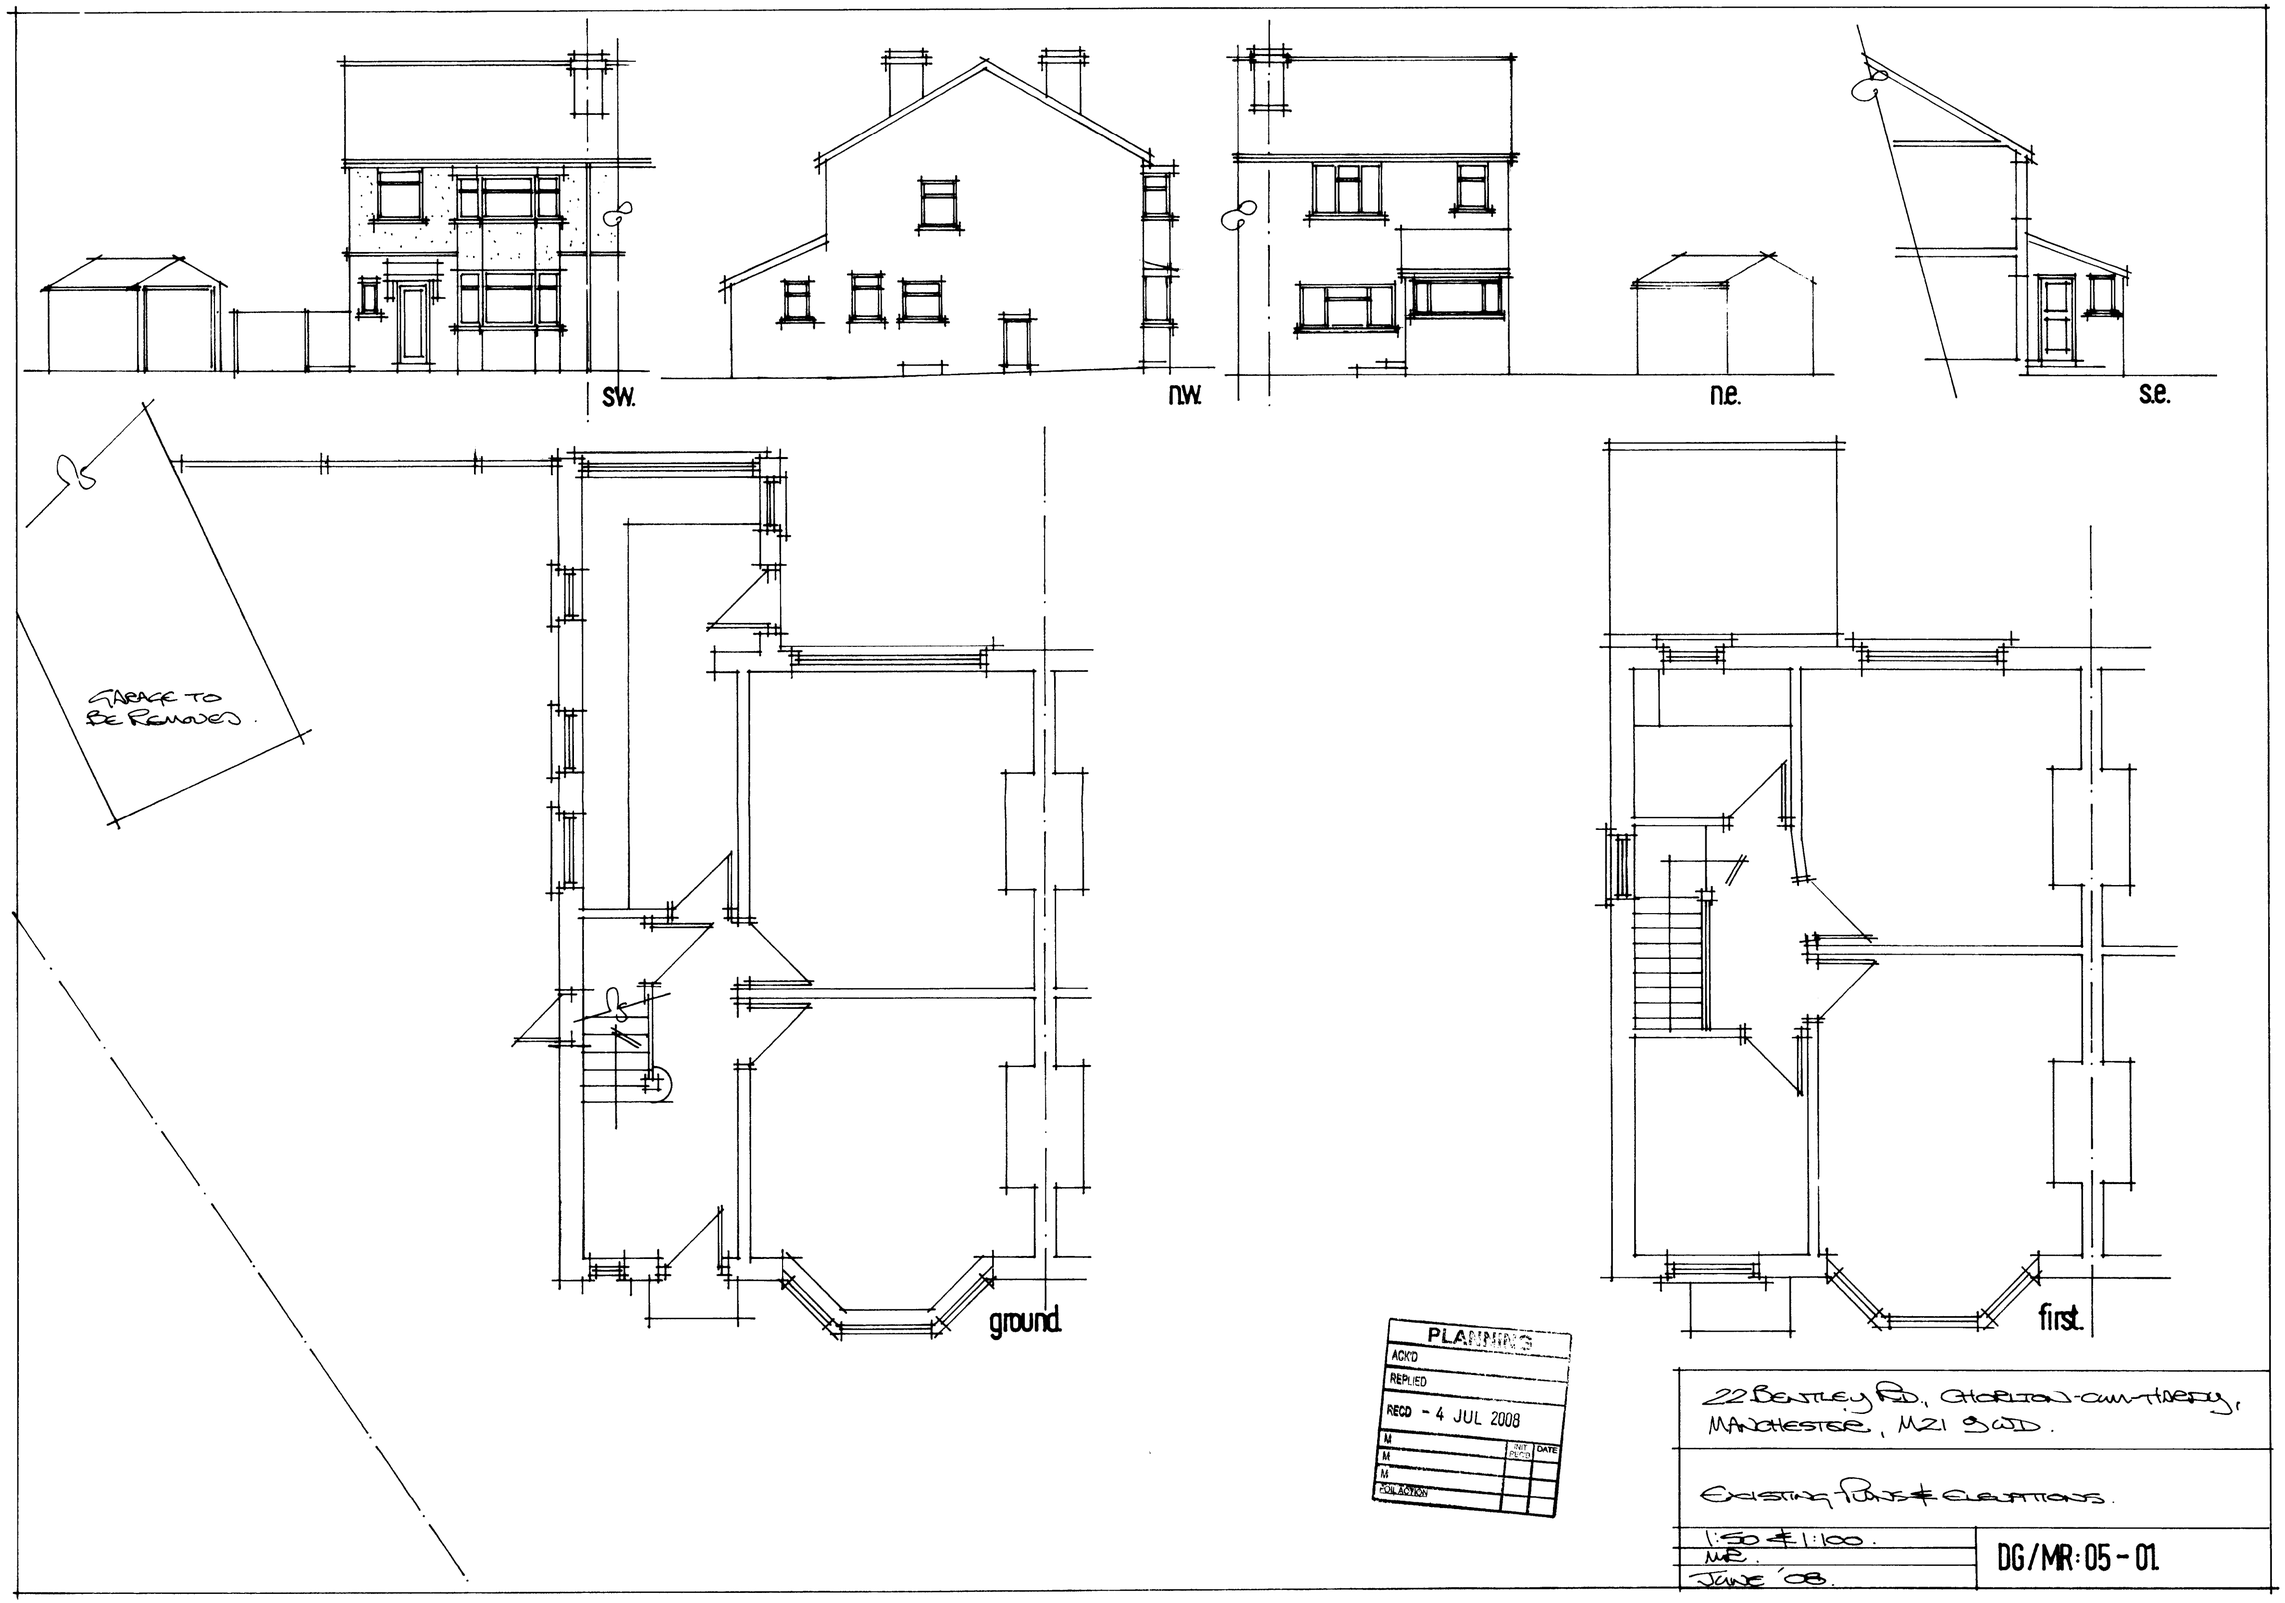
sw.
n.w.
n.e.
s.e.
GARAGE TO BE REMOVED.
ground
first.
PLANNING
ACK'D
REPLIED
RECD - 4 JUL 2008
M
M
M
FOIL ACTION
INIT PLCD
DATE
22 BENTLEY RD., CHORLTON-CUM-HARDY, MANCHESTER, M21 9WD.
EXISTING PLANS & ELEVATIONS.
1:50 & 1:100.
MR.
JUNE '08.
DG/MR:05-01.