
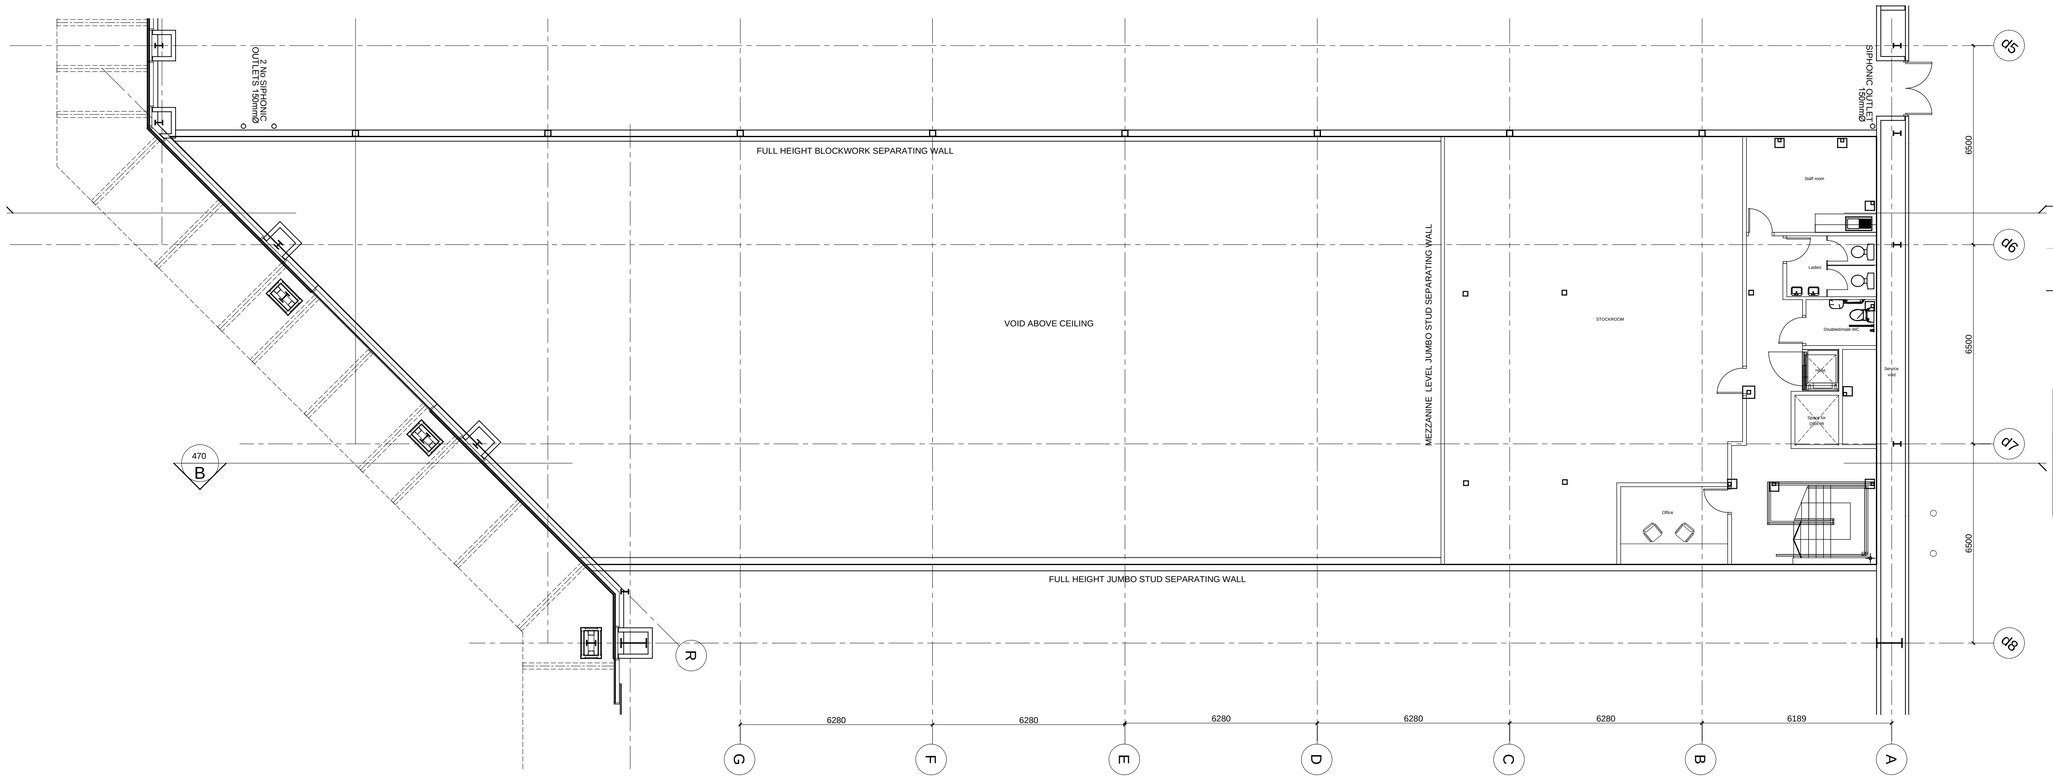


110 02 EXISTING MEZZANINE LEVEL PLAN
SCALE 1:100

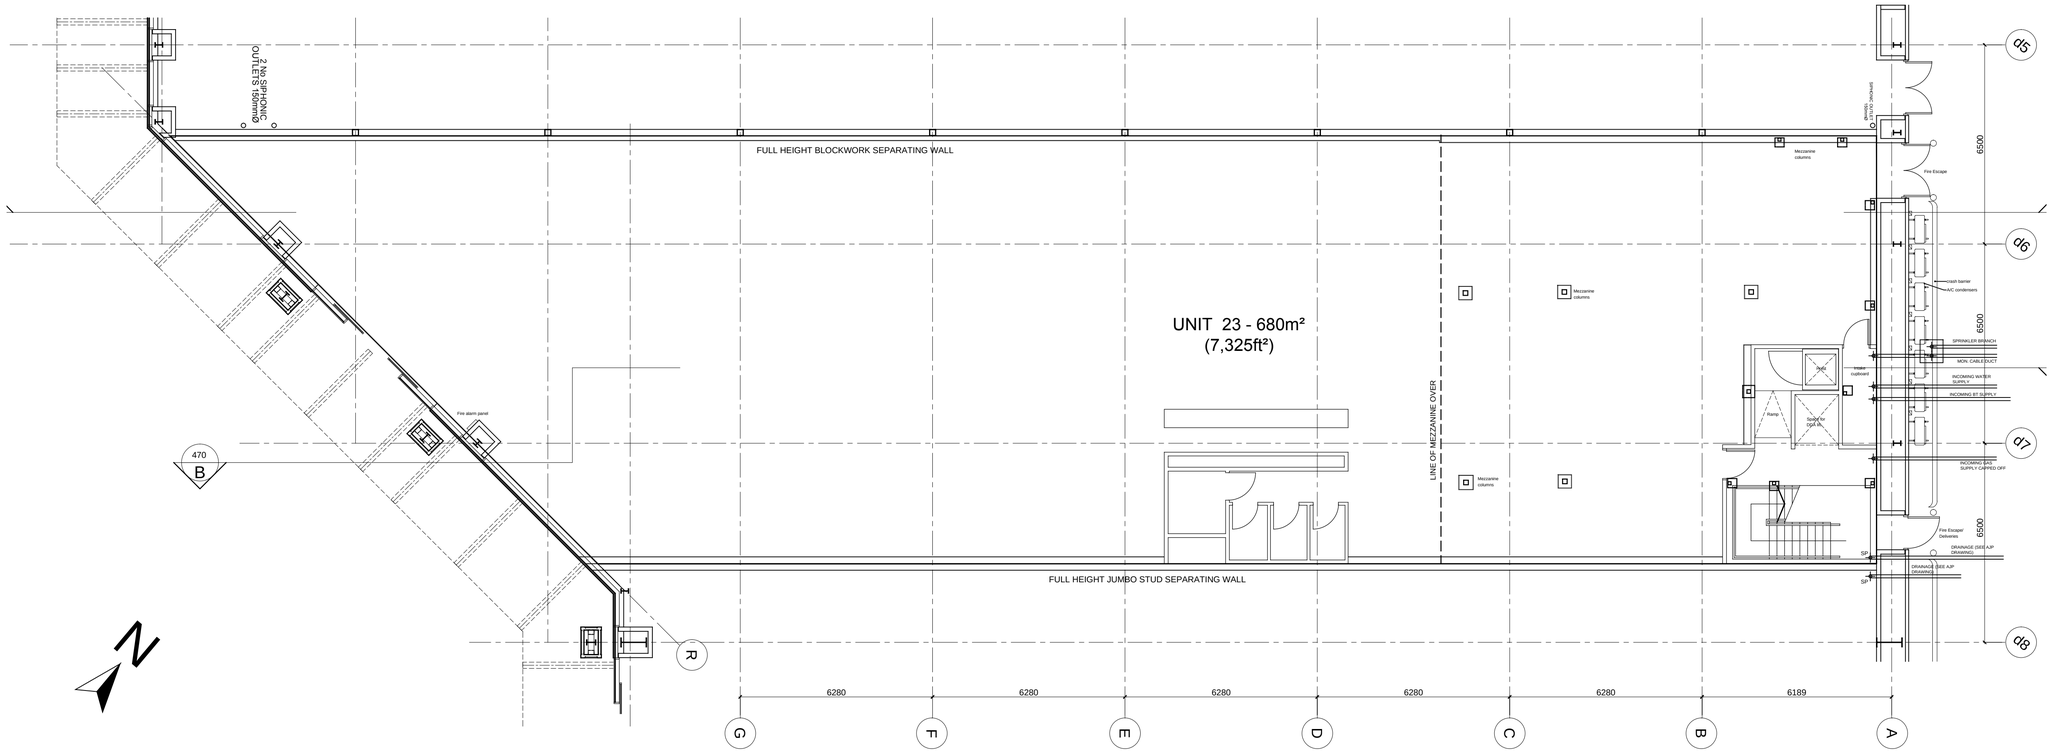

110 01 EXISTING GROUND FLOOR PLAN
SCALE 1:100

Sales: 637 sqm
BOH: 221 sqm
Total: 680 sqm

Manchester Nike FactoryStore

Address: Unit 23 Manchester Fort

1.1 EXISTING PLAN

Revision No. 0

Date: 15.05.13

E 1/100 A1
E 1/200 A3

0 1 2 3 5 10m
Scale 1:100

AREA (m^2)						
SALES	STOCK	OFFICE	CIRCULATION SPACE IN BOH	STAIRS (IN SALES AREA)	BOH (STAFF FACILITIES)	TOTAL
631	114	9.3	32	-	21.4	808

Rev	Date	Description
-	15.05.13	Initial Issue

Title: EXISTING PLAN

Job: NIKE FS MANCHESTER MANCHESTER FORT

Scale: 1:100 @ A1, 1:200 @ A3

Date: MAY 13

Drn: AFG

Chk: PH

Dwg No: 12209 / 110

Rev: -

©

Child Graddon Lewis
architects & designers

Studio 1
155 Commercial Street
Spitalfields
London E1 6BJ

T +44 (0) 20 7539 1200
F +44 (0) 20 7539 1201
E hq@cgluk.com
www.cgluk.com